DISCLAIMER

THIS MAP WAS PREPARED FOR LOCAL PROPERTY ASSESSMENT PURPOSES ONLY AND THE PARCELS SHOWN HEREON MAY NOT COMPLY WITH STATE AND LOCAL SUBDIVISION ORDINANCES, AND NO LIABILITY IS ASSUMED FOR THE USE OF THE INFORMATION SHOWN HEREON.

N1/2 SEC.30. T.21S., R.28E., M.D.B.&M.

Tax Area Code 254-01

004-059 004-146
004-075 004-147
004-112

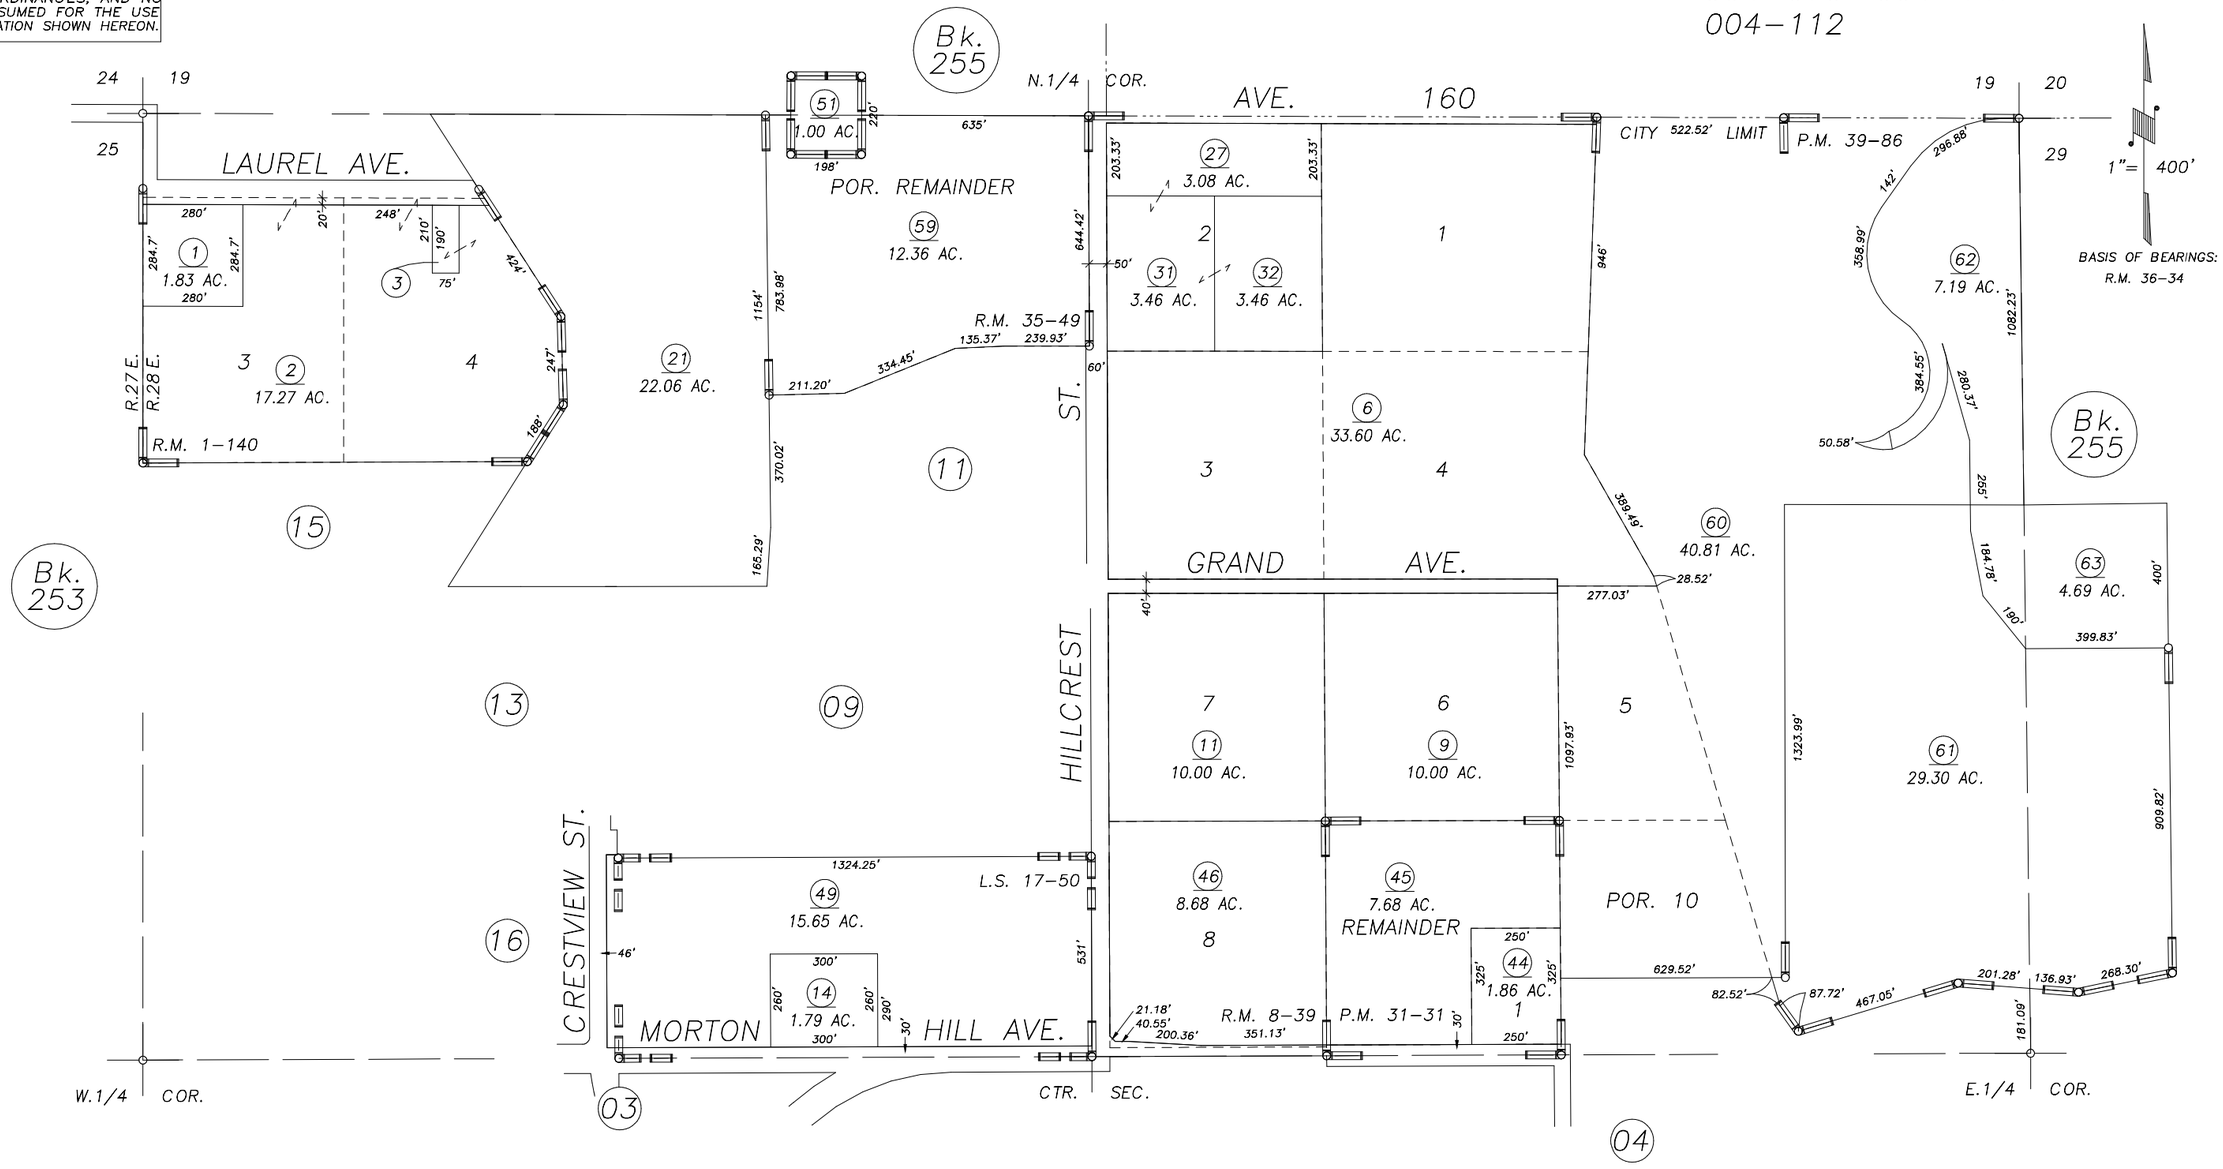

POR. A.R. HENRY'S SUB., R.M. 1-140
POR. MONACHE TRACT, R.M. 8-39
RECORD OF SURVEY, L.S. 17-50
POR. JASMINE RANCH PHASE 1, R.M. 35-49
PARCEL MAP 3030, P.M. 31-31
POR. REVERSION TO ACREAGE, P.M. 39-86

CITY OF PORTERVILLE
ASSESSOR'S MAPS BK.254 , PG.01
COUNTY OF TULARE, CALIFORNIA, U.S.A.

NOTE: Assessor's Parcel Numbers Shown in Circles (1)
Assessor's Block Numbers Shown in Elipses (123)

T.R.A.C. CHANGE	09/22/2009	MLC
REVISION	DATE	TECH