N1/2 OF NE1/4 OF SE1/4 SEC.30, T.21S., R.28E., M.D.B.&M.

Tax Area Codes 254-14
004-075 004-080

DISCLAIMER

THIS MAP WAS PREPARED FOR LOCAL PROPERTY ASSESSMENT PURPOSES ONLY AND THE PARCELS SHOWN HEREON MAY NOT COMPLY WITH STATE AND LOCAL SUBDIVISION ORDINANCES, AND NO LIABILITY IS ASSUMED FOR THE USE OF THE INFORMATION SHOWN HEREON.

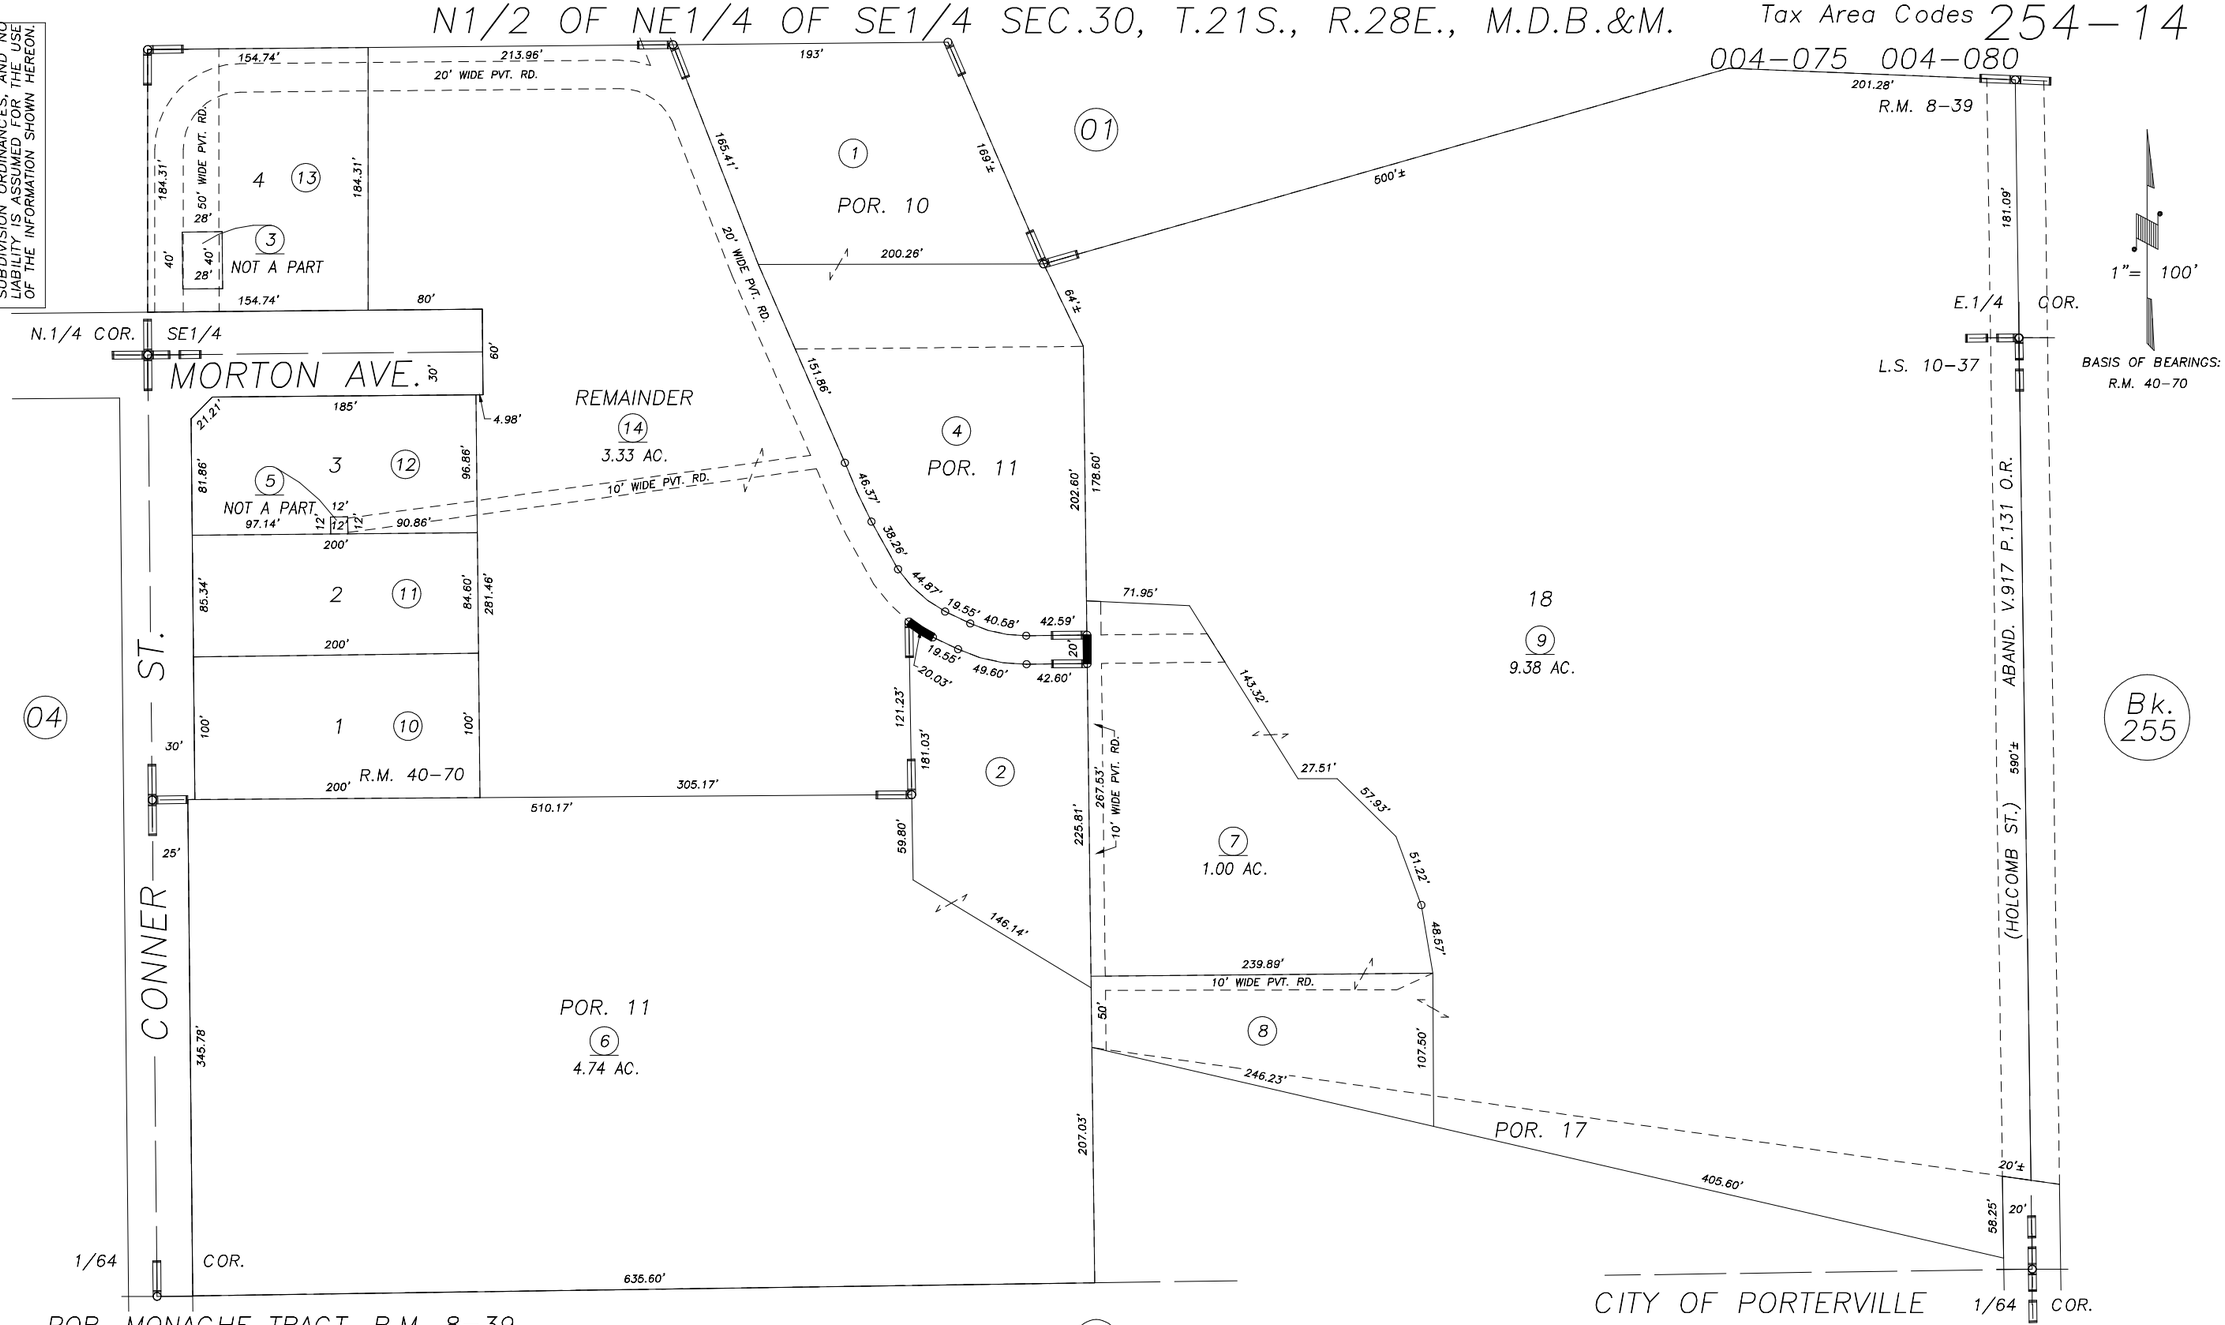

POR. MONACHE TRACT, R.M. 8-39
POR. RECORD OF SURVEY, L.S. 10-37
GRANITE HEIGHTS, PHASE 1, R.M. 40-70

CITY OF PORTERVILLE
ASSESSOR'S MAPS BK.254 , PG.14
COUNTY OF TULARE, CALIFORNIA, U.S.A.

NOTE: Assessor's Parcel Numbers Shown in Circles (1)
Assessor's Block Numbers Shown in Elipses (123)

REVISION	DATE	TECH
2004-0046725	09/09/2004	PHN