DISCLAIMER

THIS MAP WAS PREPARED FOR LOCAL PROPERTY ASSESSMENT PURPOSES ONLY. THE PARCELS SHOWN HEREON MAY NOT COMPLY WITH STATE AND LOCAL SUBDIVISION ORDINANCES. NO LIABILITY IS ASSUMED FOR THE USE OF THE INFORMATION HEREON.

REVISED: 04/03/2009
REASON: 1980-0034232
CAD TECH: LLB

N 1/2 SEC. 11, T. 21S., R. 27E., M.D.B.&M.

TAX CODE AREA **255-03**

139-005

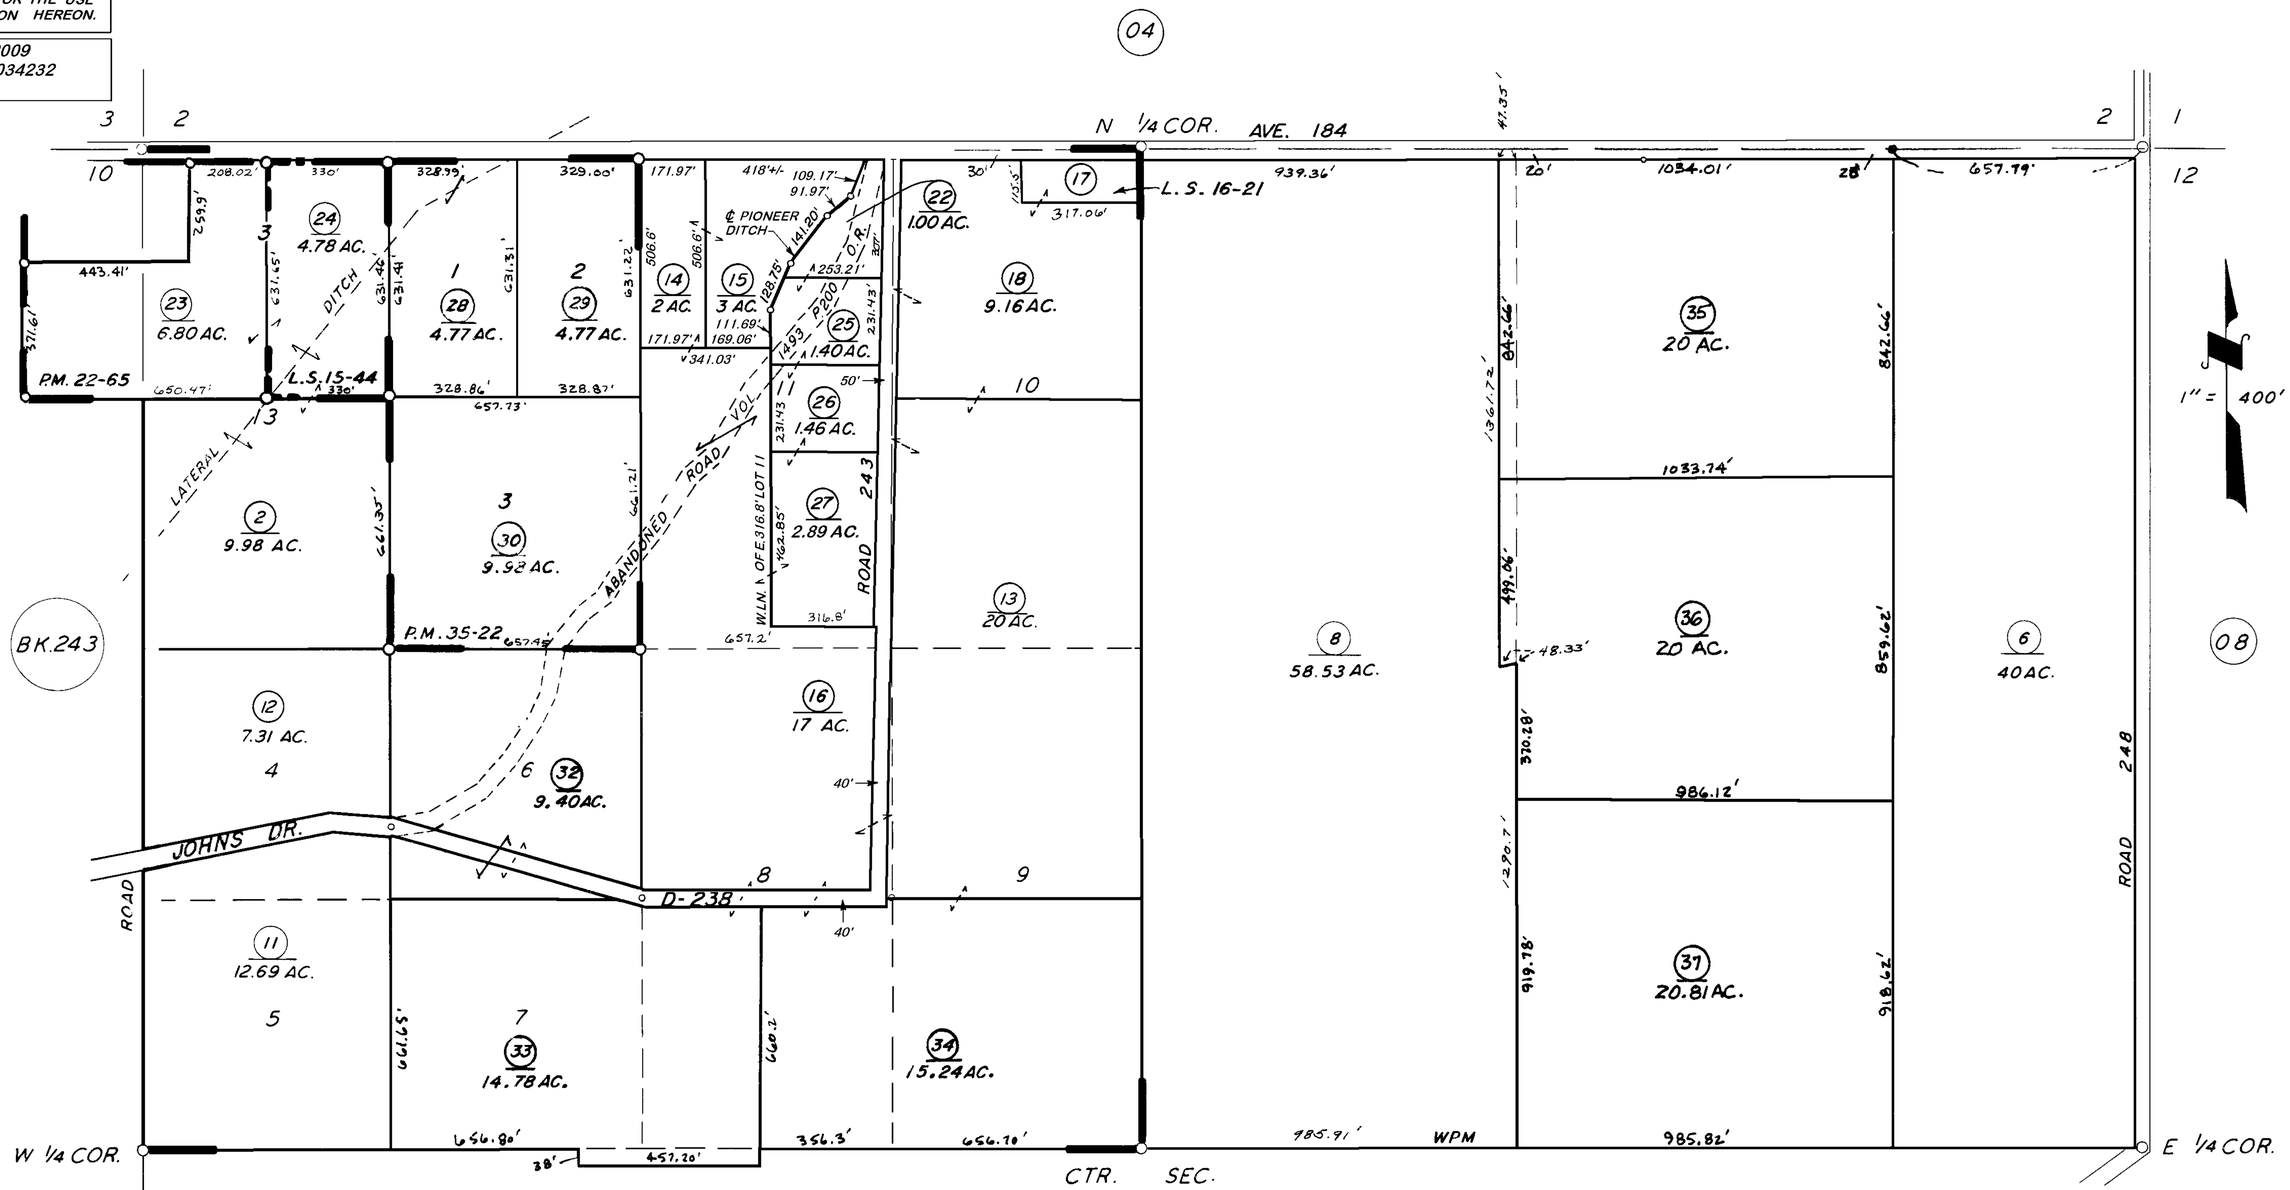

RECORD OF SURVEY L.S. 16-21
RECORD OF SURVEY, L.S. 15-44
POR. JOHN TUOHY'S SUB. R.M. 4-30
PARCEL MAP 2164 P.M. 22-65
PARCEL MAP 3420, P.M. 35-22

02

VICINITY OF PORTERVILLE

ASSESSOR'S MAPS BK. 255, PG. 03.
COUNTY OF TULARE, CALIF.

NOTE -- ASSESSOR'S BLOCK NUMBERS SHOWN IN ELLIPSES
ASSESSOR'S PARCEL NUMBERS SHOWN IN CIRCLES