DISCLAIMER

THIS MAP WAS PREPARED FOR LOCAL PROPERTY ASSESSMENT PURPOSES ONLY AND THE PARCELS SHOWN HEREON MAY NOT COMPLY WITH STATE AND LOCAL SUBDIVISION ORDINANCES, AND NO LIABILITY IS ASSUMED FOR THE USE OF THE INFORMATION SHOWN HEREON.

S1/2 SEC.2, T.21S., R.27E., M.D.B.&M.

Tax Area Codes 255-04
139-005

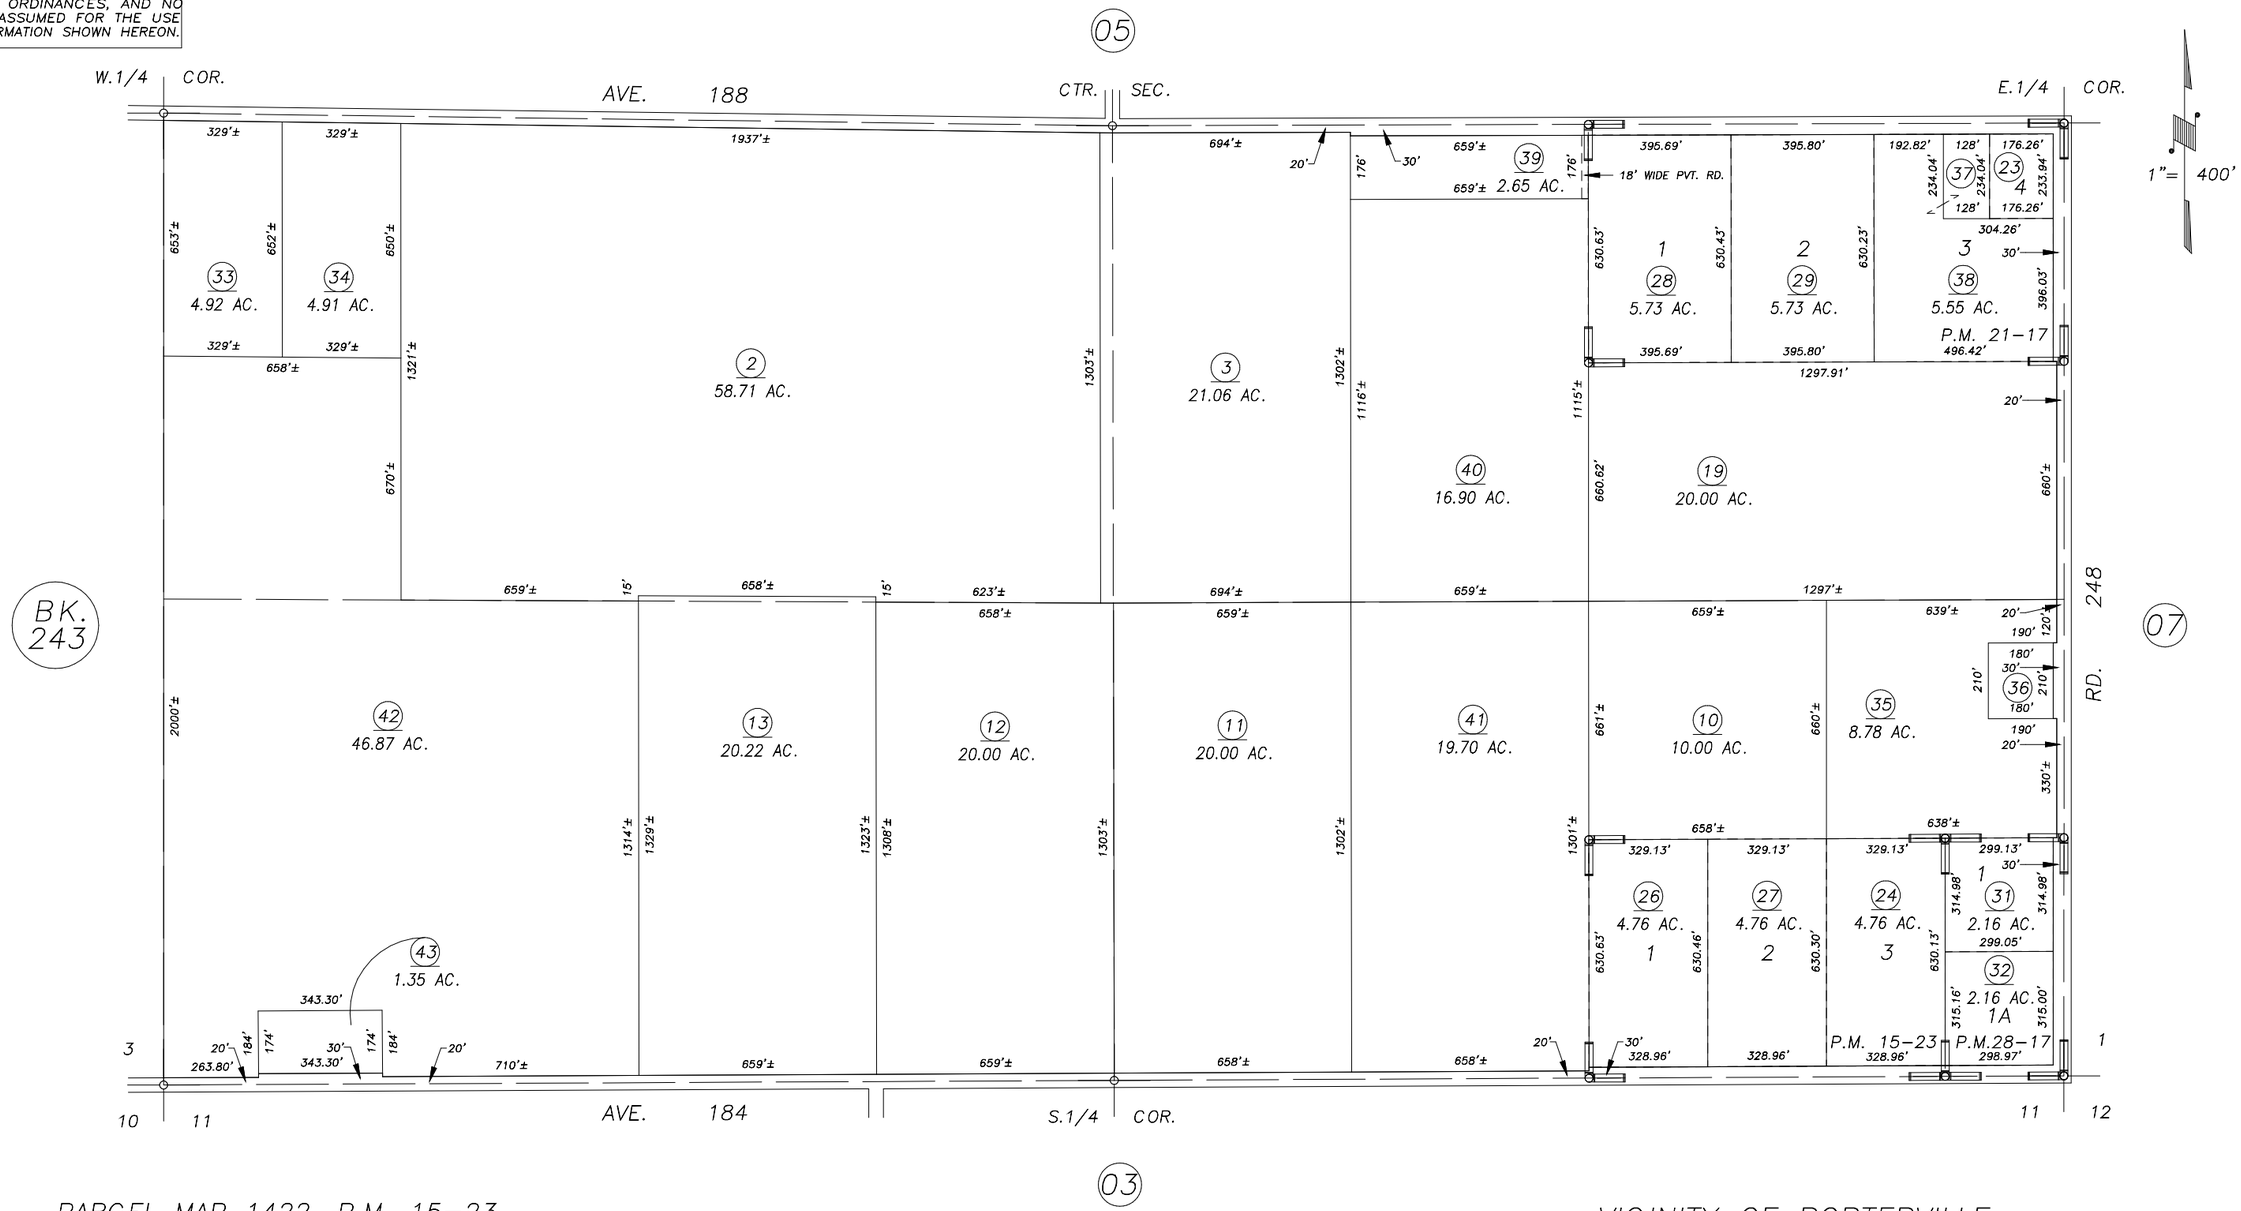

PARCEL MAP 1422, P.M. 15-23
PARCEL MAP 2016, P.M. 21-17
PARCEL MAP 2716, P.M. 28-17

VICINITY OF PORTERVILLE
ASSESSOR'S MAPS BK.255 , PG.04
COUNTY OF TULARE, STATE OF CALIFORNIA, U.S.A.

NOTE: Assessor's Parcel Numbers Shown in Circles (1)
Assessor's Block Numbers Shown in Elipses (123)

REVISION	DATE	TECH
2000-0082817	09/04/2002	PHN