DISCLAIMER

THIS MAP WAS PREPARED FOR LOCAL PROPERTY ASSESSMENT PURPOSES ONLY. THE PARCELS SHOWN HEREON MAY NOT COMPLY WITH STATE AND LOCAL SUBDIVISION ORDINANCES. NO LIABILITY IS ASSUMED FOR THE USE OF THE INFORMATION HEREON.

REVISED: 10/19/2011
REASON: 2011-0023109
CAD TECH: ASG

S 1/2, SEC. 29, T.21S., R.28E., M.D.B.&M.

TAX CODE AREA
004-137
055-000
126-001
004-076
004-077

255-17

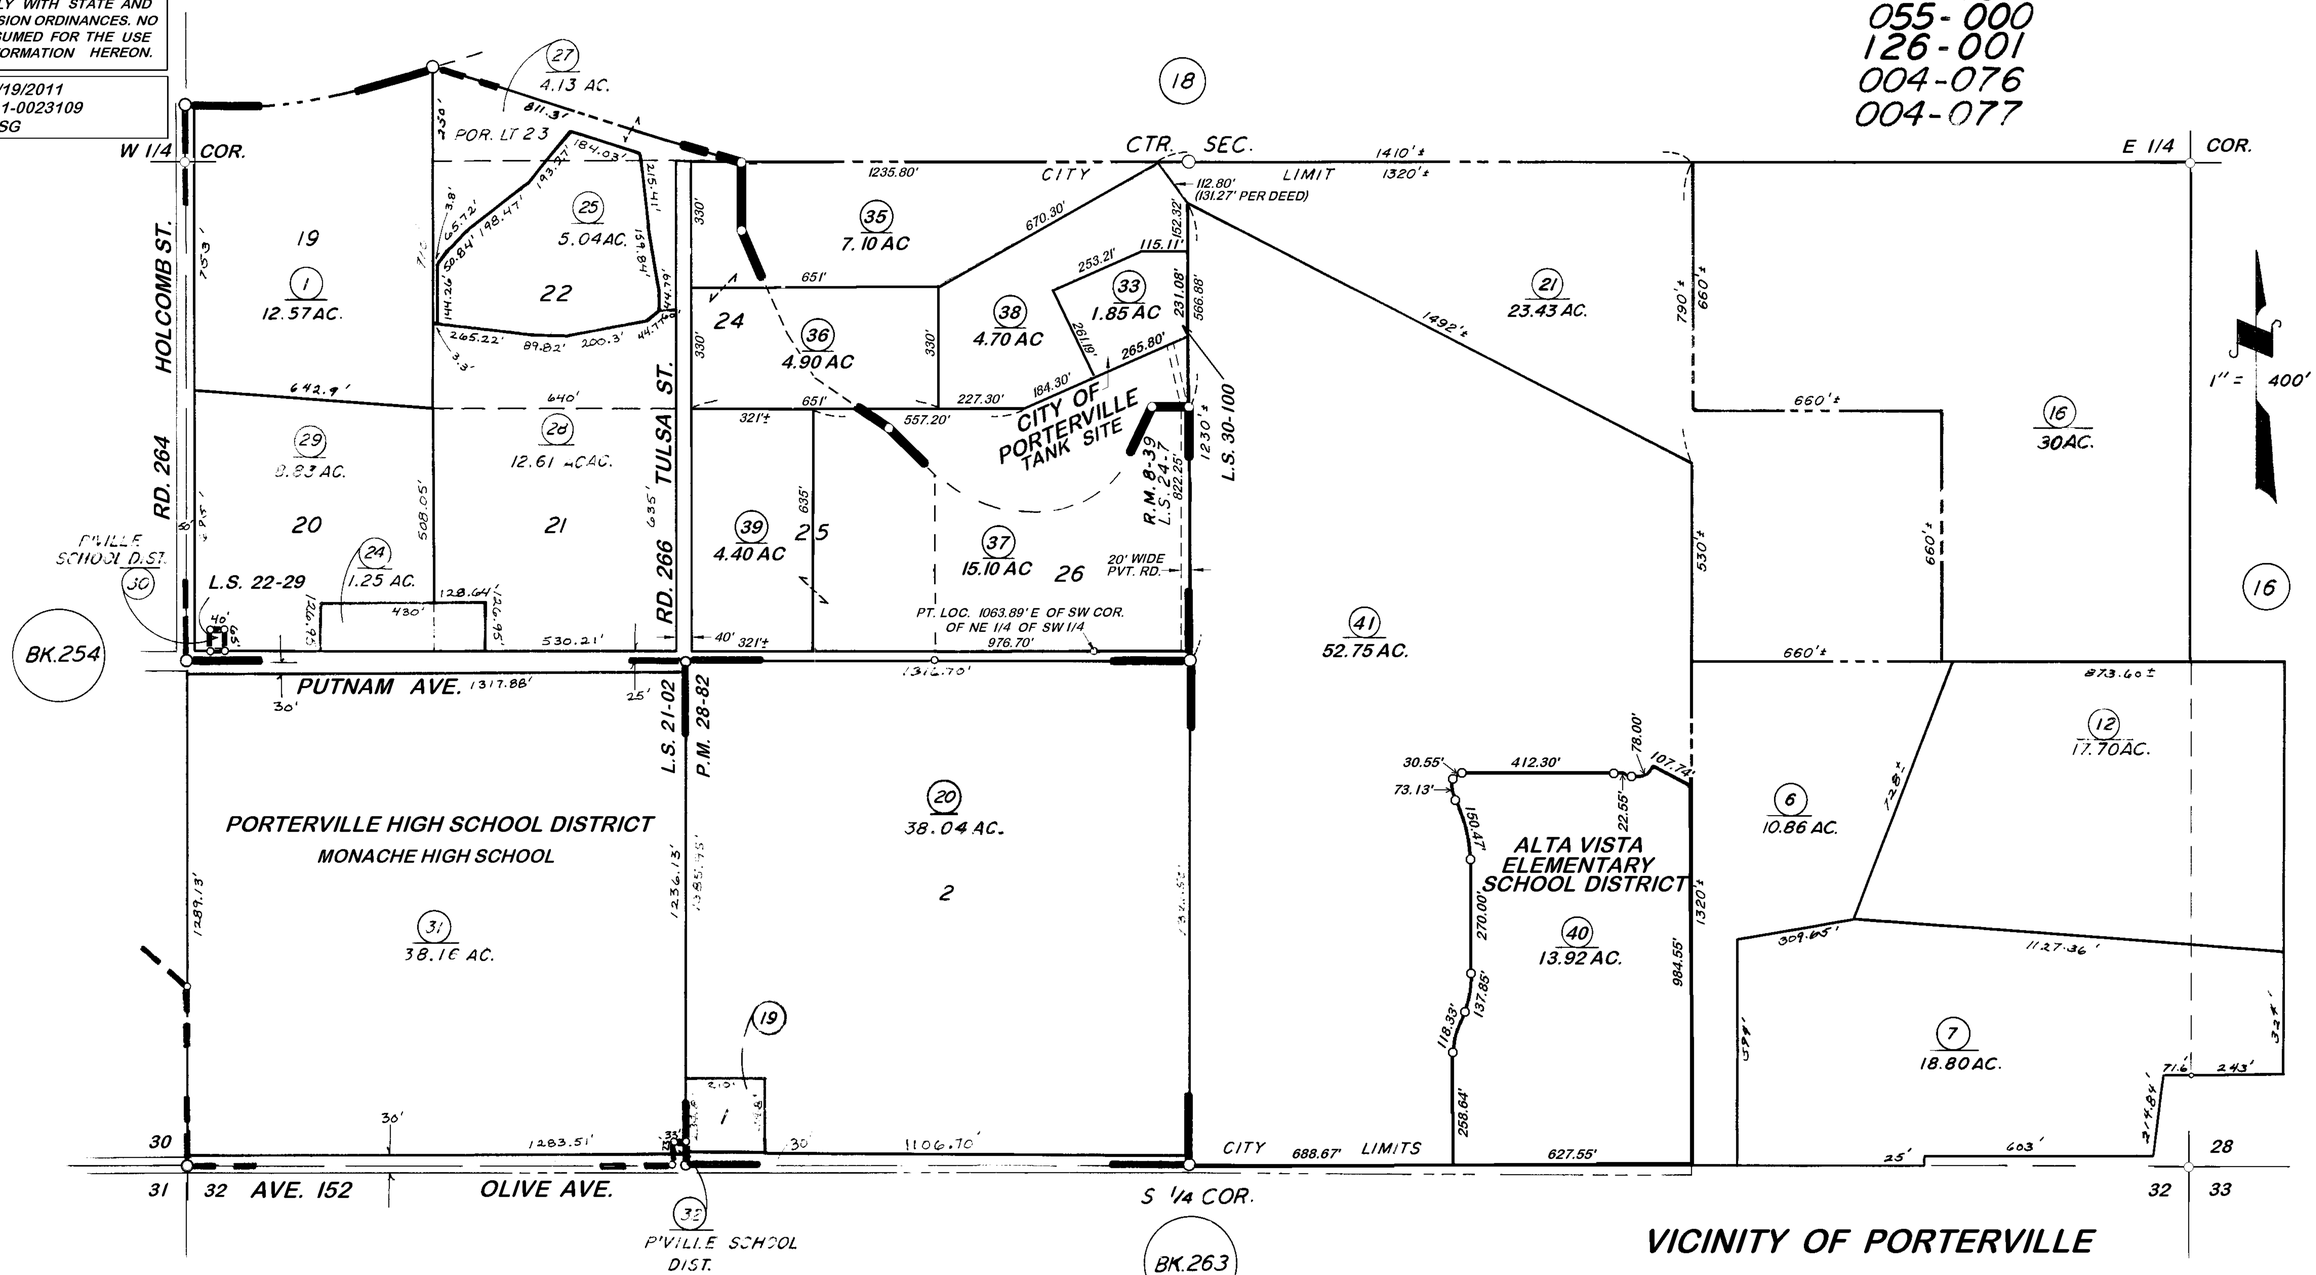

RECORD OF SURVEY L.S. 22-29
POR. MONACHE TRACT R.M. 8-39
PARCEL MAP 2781 P.M. 28-82
RECORD OF SURVEY L.S. 24-07
RECORD OF SURVEY L.S. 21-02
RECORD OF SURVEY, L.S. 30-100

VICINITY OF PORTERVILLE

ASSESSOR'S MAPS BK. 255, PG. 17.

COUNTY OF TULARE, CALIF.

NOTE – ASSESSOR'S BLOCK NUMBERS SHOWN IN ELLIPSES
ASSESSOR'S PARCEL NUMBERS SHOWN IN CIRCLES