DISCLAIMER

THIS MAP WAS PREPARED FOR LOCAL PROPERTY ASSESSMENT PURPOSES ONLY AND THE PARCELS SHOWN HEREON MAY NOT COMPLY WITH STATE AND LOCAL SUBDIVISION ORDINANCES, AND NO LIABILITY IS ASSUMED FOR THE USE OF THE INFORMATION SHOWN HEREON. R & T CODE SEC. 327, 408.3, ETC.

POR. S1/2 SEC.33, T.21S., R.27E., M.D.B.&M.

Tax Area Code 259–04

004–014
004–117
061–000
126–001

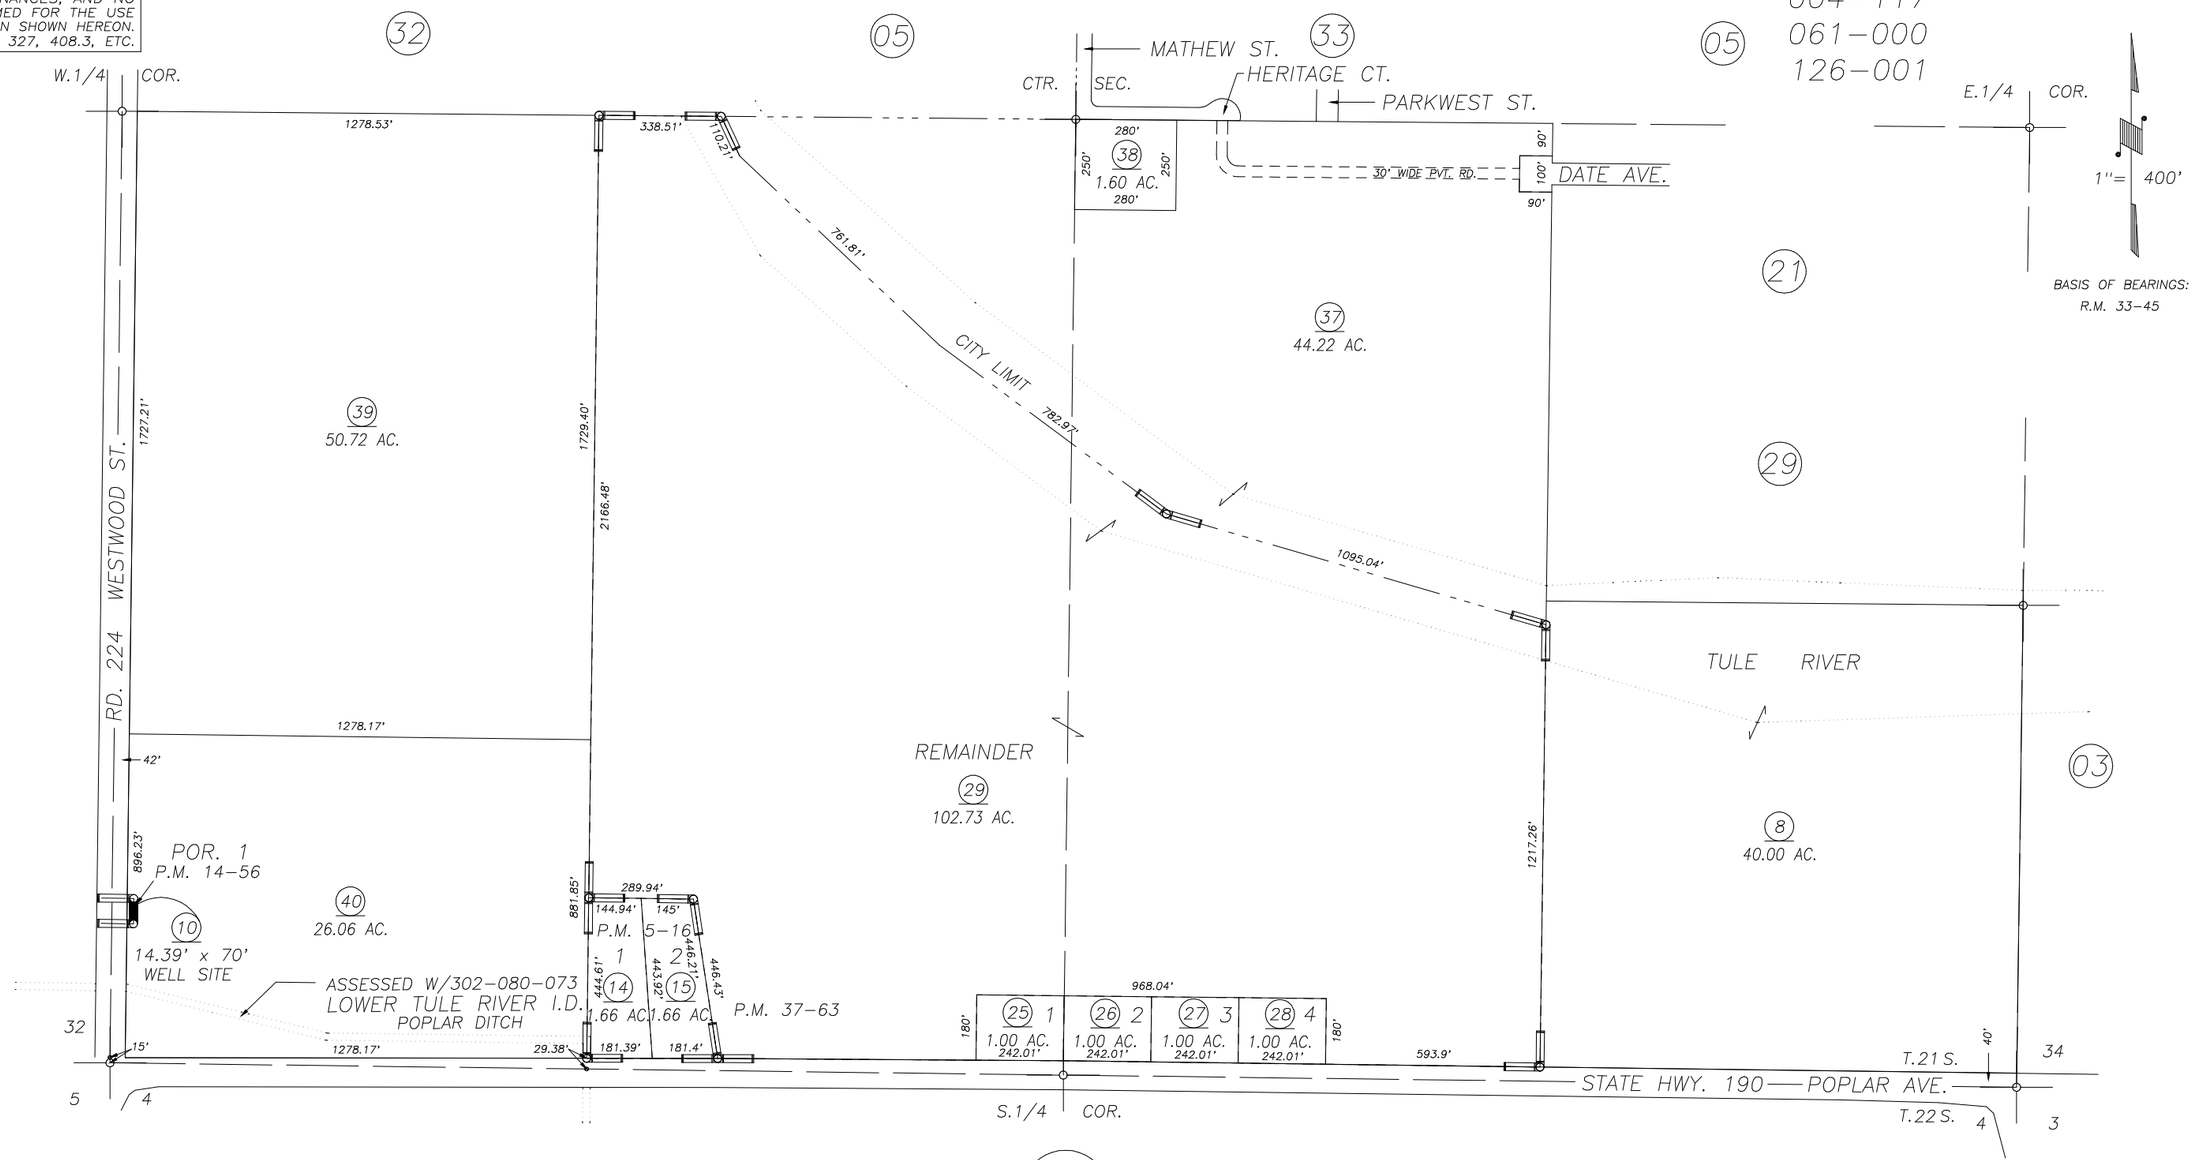

PARCEL MAP NO. 416, P.M. 5–16
POR. PARCEL MAP NO. 1355, P.M. 14–56
PARCEL MAP NO. 3660, P.M. 37–63

VICINITY OF PORTERVILLE
ASSESSOR'S MAPS BK. 259 , PG. 04
COUNTY OF TULARE, CALIFORNIA, U.S.A.

NOTE: Assessor's Parcel Numbers Shown in Circles (1)
Assessor's Block Numbers Shown in Ellipses (123)

REVISION	DATE	TECH
2014–0046043	12/08/2015	GL