DISCLAIMER

THIS MAP WAS PREPARED FOR LOCAL PROPERTY ASSESSMENT PURPOSES ONLY AND THE PARCELS SHOWN HEREON MAY NOT COMPLY WITH STATE AND LOCAL SUBDIVISION ORDINANCES, AND NO LIABILITY IS ASSUMED FOR THE USE OF THE INFORMATION SHOWN HEREON.

N1/2 SEC.33, T.21S., R.27E., M.D.B.&M.

Tax Area Codes
004–060
004–117
061–000

259–05

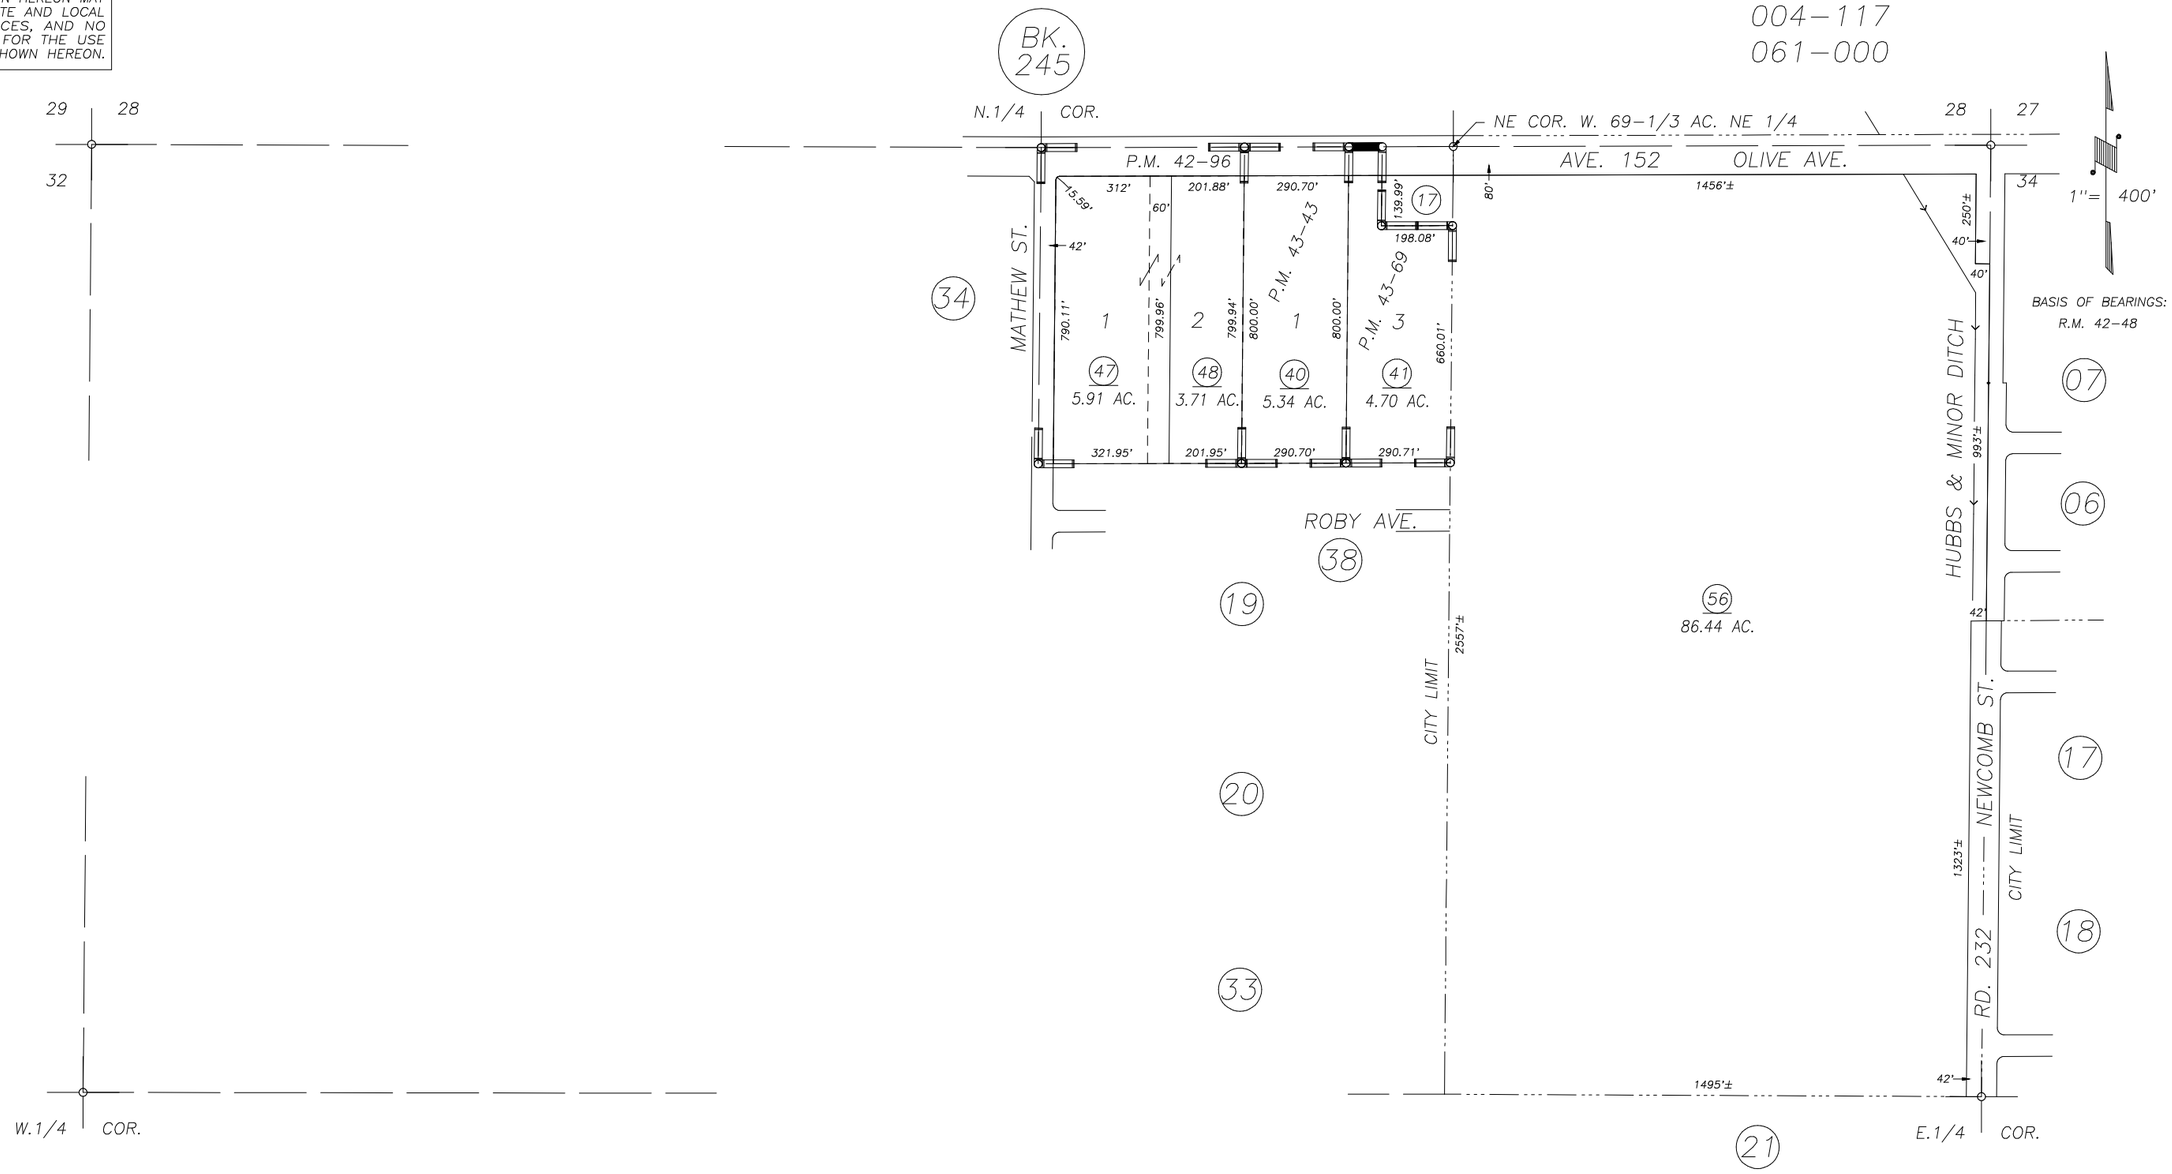

PARCEL MAP 4192, R.M. 42–96
POR. PARCEL MAP 4239, P.M. 43–43
PARCEL MAP 4265, P.M. 43–69

VICINITY OF PORTERVILLE
ASSESSOR'S MAPS BK. 259 , PG. 05
COUNTY OF TULARE, CALIFORNIA, U.S.A.

NOTE: Assessor's Parcel Numbers Shown in Circles (1)
Assessor's Block Numbers Shown in Elipses (123)

2012–0001734	02/21/2013	RLW
REVISION	DATE	TECH