DISCLAIMER

THIS MAP WAS PREPARED FOR LOCAL PROPERTY ASSESSMENT PURPOSES ONLY. THE PARCELS SHOWN HEREON MAY NOT COMPLY WITH STATE AND LOCAL SUBDIVISION ORDINANCES. NO LIABILITY IS ASSUMED FOR THE USE OF THE INFORMATION HEREON.

REVISED: 04/15/2011
REASON: TRAC CHANGE ONLY
CAD TECH: KMS

N½ OF NE¼ OF NW¼ SEC. 34, T.21S., R.27E., M.D.B.&M.

BK.251

TAX CODE AREA
004-017
004-130
004-150
004-163
126-001

259-08

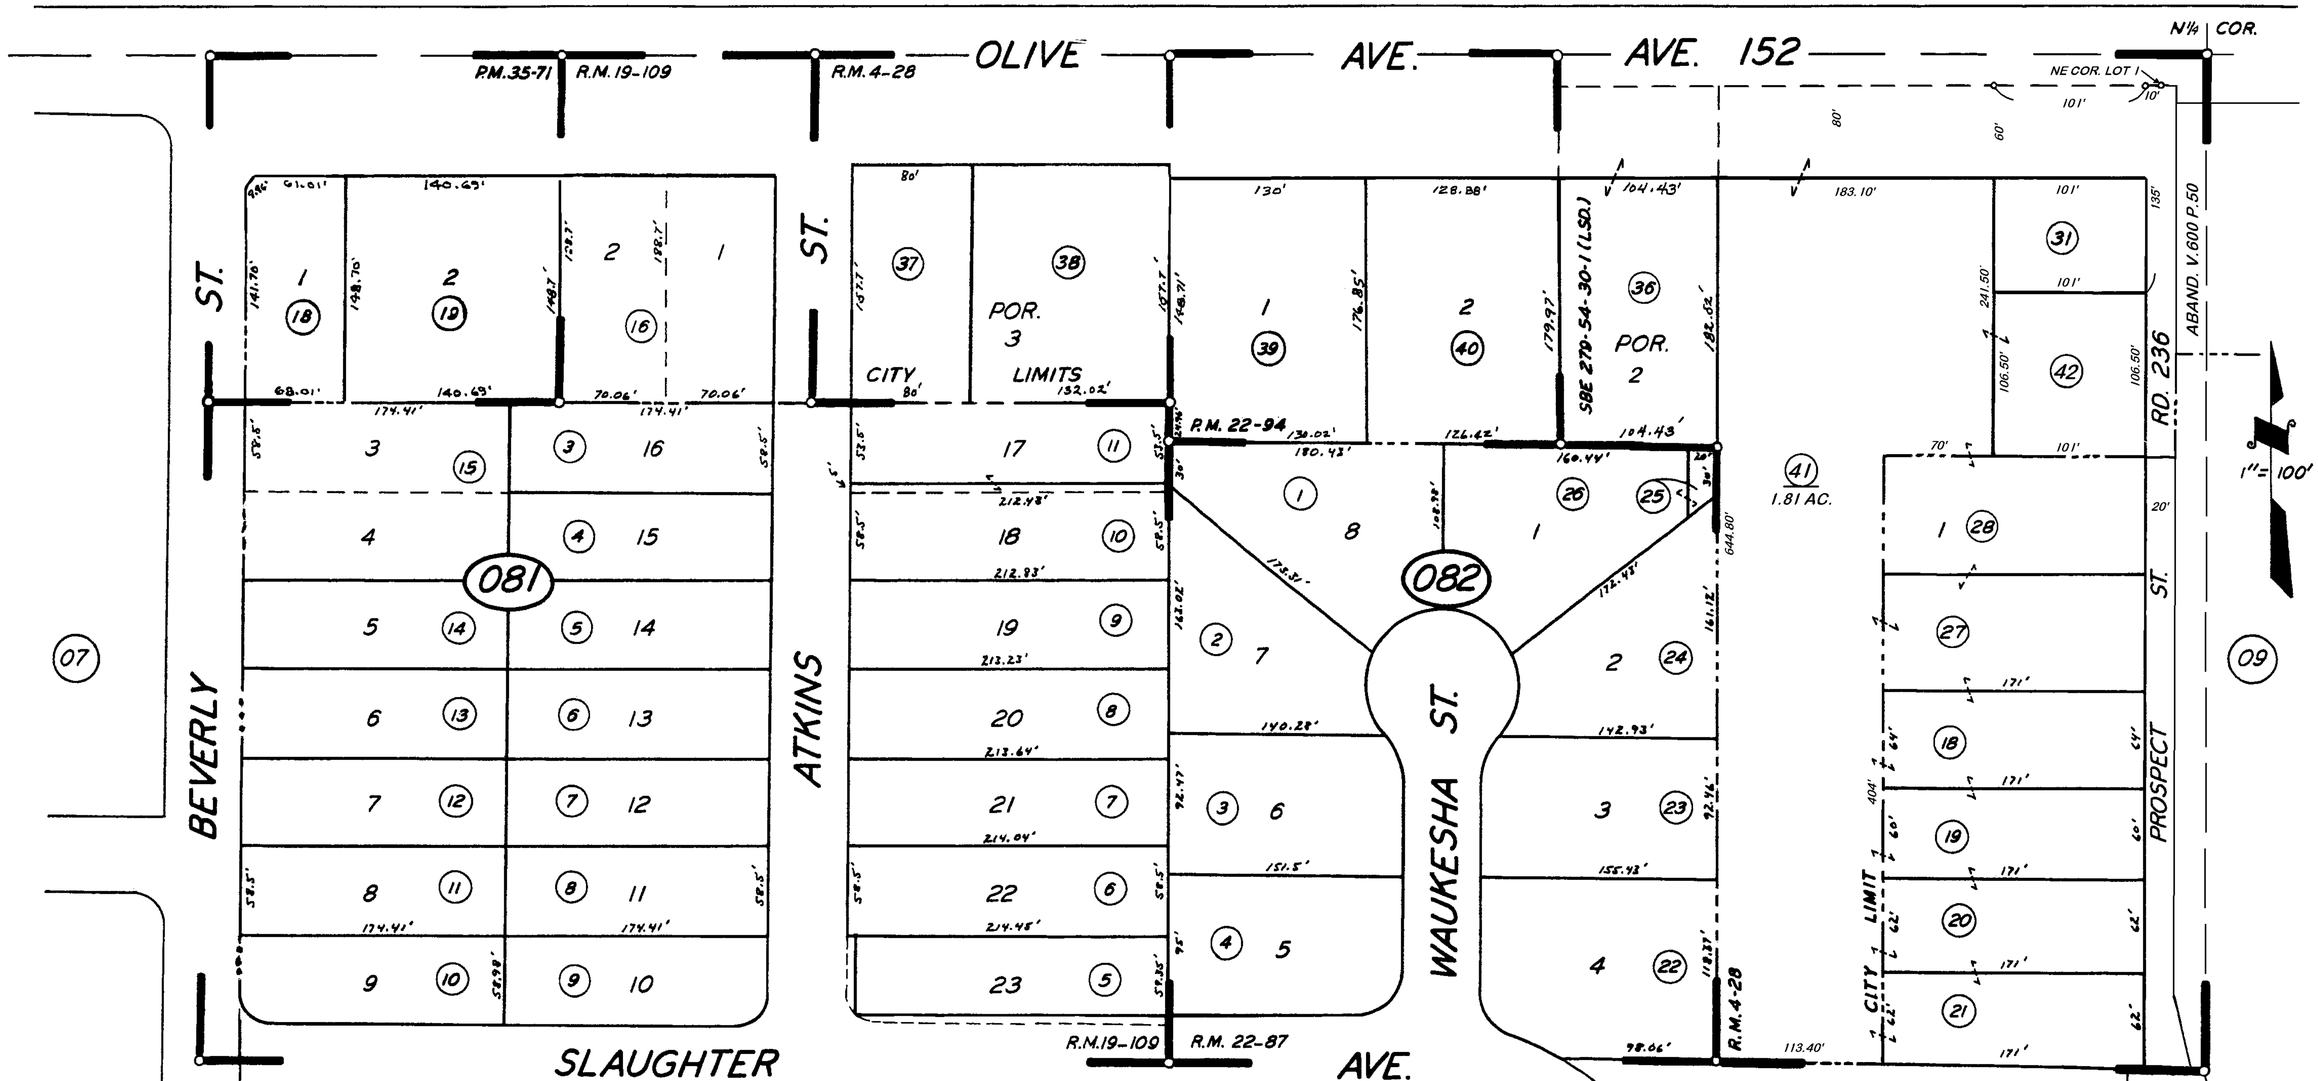

POR. PUTMAN & BOATMANS SUB., R.M.4-28
TRACT NO. 68, R.M. 19-109
TRACT NO. 319, R.M. 22-87
PARCEL MAP 2193, P.M. 22-94
PARCEL MAP 3469, P.M. 35-71

CITY OF PORTERVILLE

ASSESSOR'S MAPS BK. 259, PG. 08

COUNTY OF TULARE, CALIF.

NOTE — ASSESSOR'S BLOCK NUMBERS SHOWN IN ELLIPSES
ASSESSOR'S PARCEL NUMBERS SHOWN IN CIRCLES