DISCLAIMER

THIS MAP WAS PREPARED FOR LOCAL PROPERTY ASSESSMENT PURPOSES ONLY. THE PARCELS SHOWN HEREON MAY NOT COMPLY WITH STATE AND LOCAL SUBDIVISION ORDINANCES. NO LIABILITY IS ASSUMED FOR THE USE OF THE INFORMATION HEREON. R & T CODE SEC. 327, 408.3, ETC.

REVISED: 5/5/2015
REASON: 2015-0016675
CAD TECH: NFL

E½ OF NW¼ OF NE¼ SEC. 34, T.21S., R.27E., M.D.B. & M.

TAX CODE AREA 259-10
004-150
126-001

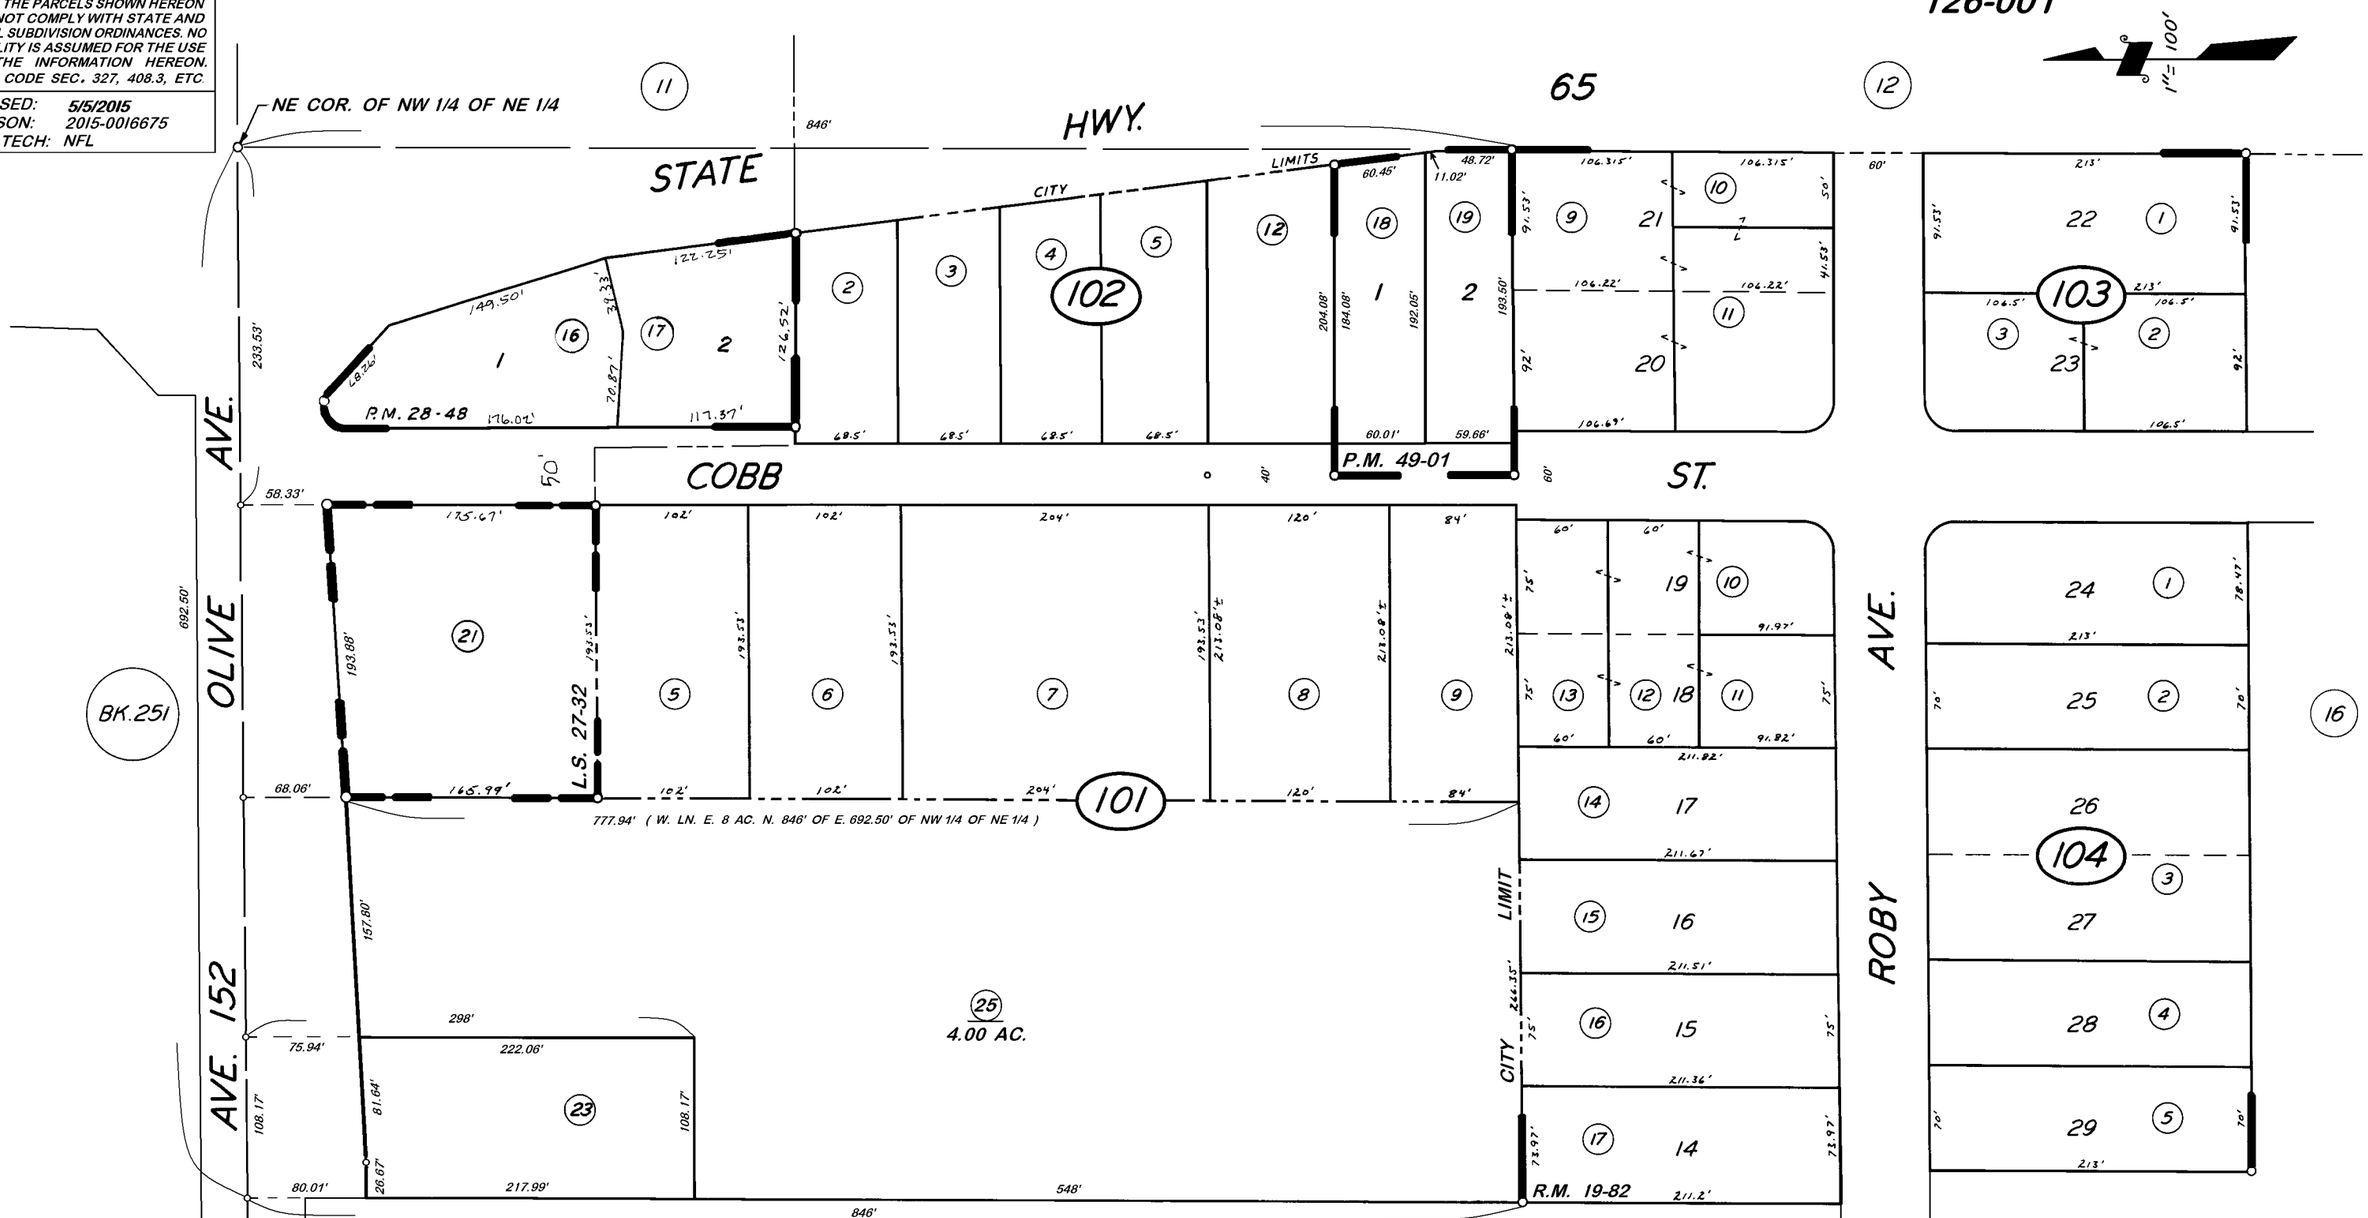

POR. TRACT NO. 45, R.M. 19-82
PARCEL MAP 2747, P.M. 28-48
PARCEL MAP 4796, P.M. 49-01
RECORD OF SURVEY, L.S. 27-32

VICINITY OF PORTERVILLE

ASSESSOR'S MAPS BK. 259, PG. 10
COUNTY OF TULARE, CALIF.

NOTE — ASSESSOR'S BLOCK NUMBERS SHOWN IN ELLIPSES
ASSESSOR'S PARCEL NUMBERS SHOWN IN CIRCLES