DISCLAIMER

THIS MAP WAS PREPARED FOR LOCAL PROPERTY ASSESSMENT PURPOSES ONLY. THE PARCELS SHOWN HEREON MAY NOT COMPLY WITH STATE AND LOCAL SUBDIVISION ORDINANCES. NO LIABILITY IS ASSUMED FOR THE USE OF THE INFORMATION HEREON.

REVISED: 06/04/2013
REASON: ADJACENT PG. UPDATE
CAD TECH: RLW

N½ OF NW¼ OF NW¼ SEC. 33, T.21S., R.27E., M.D.B.&M.

TAX CODE AREA **259-23**

004-089 004-102
004-133 004-028

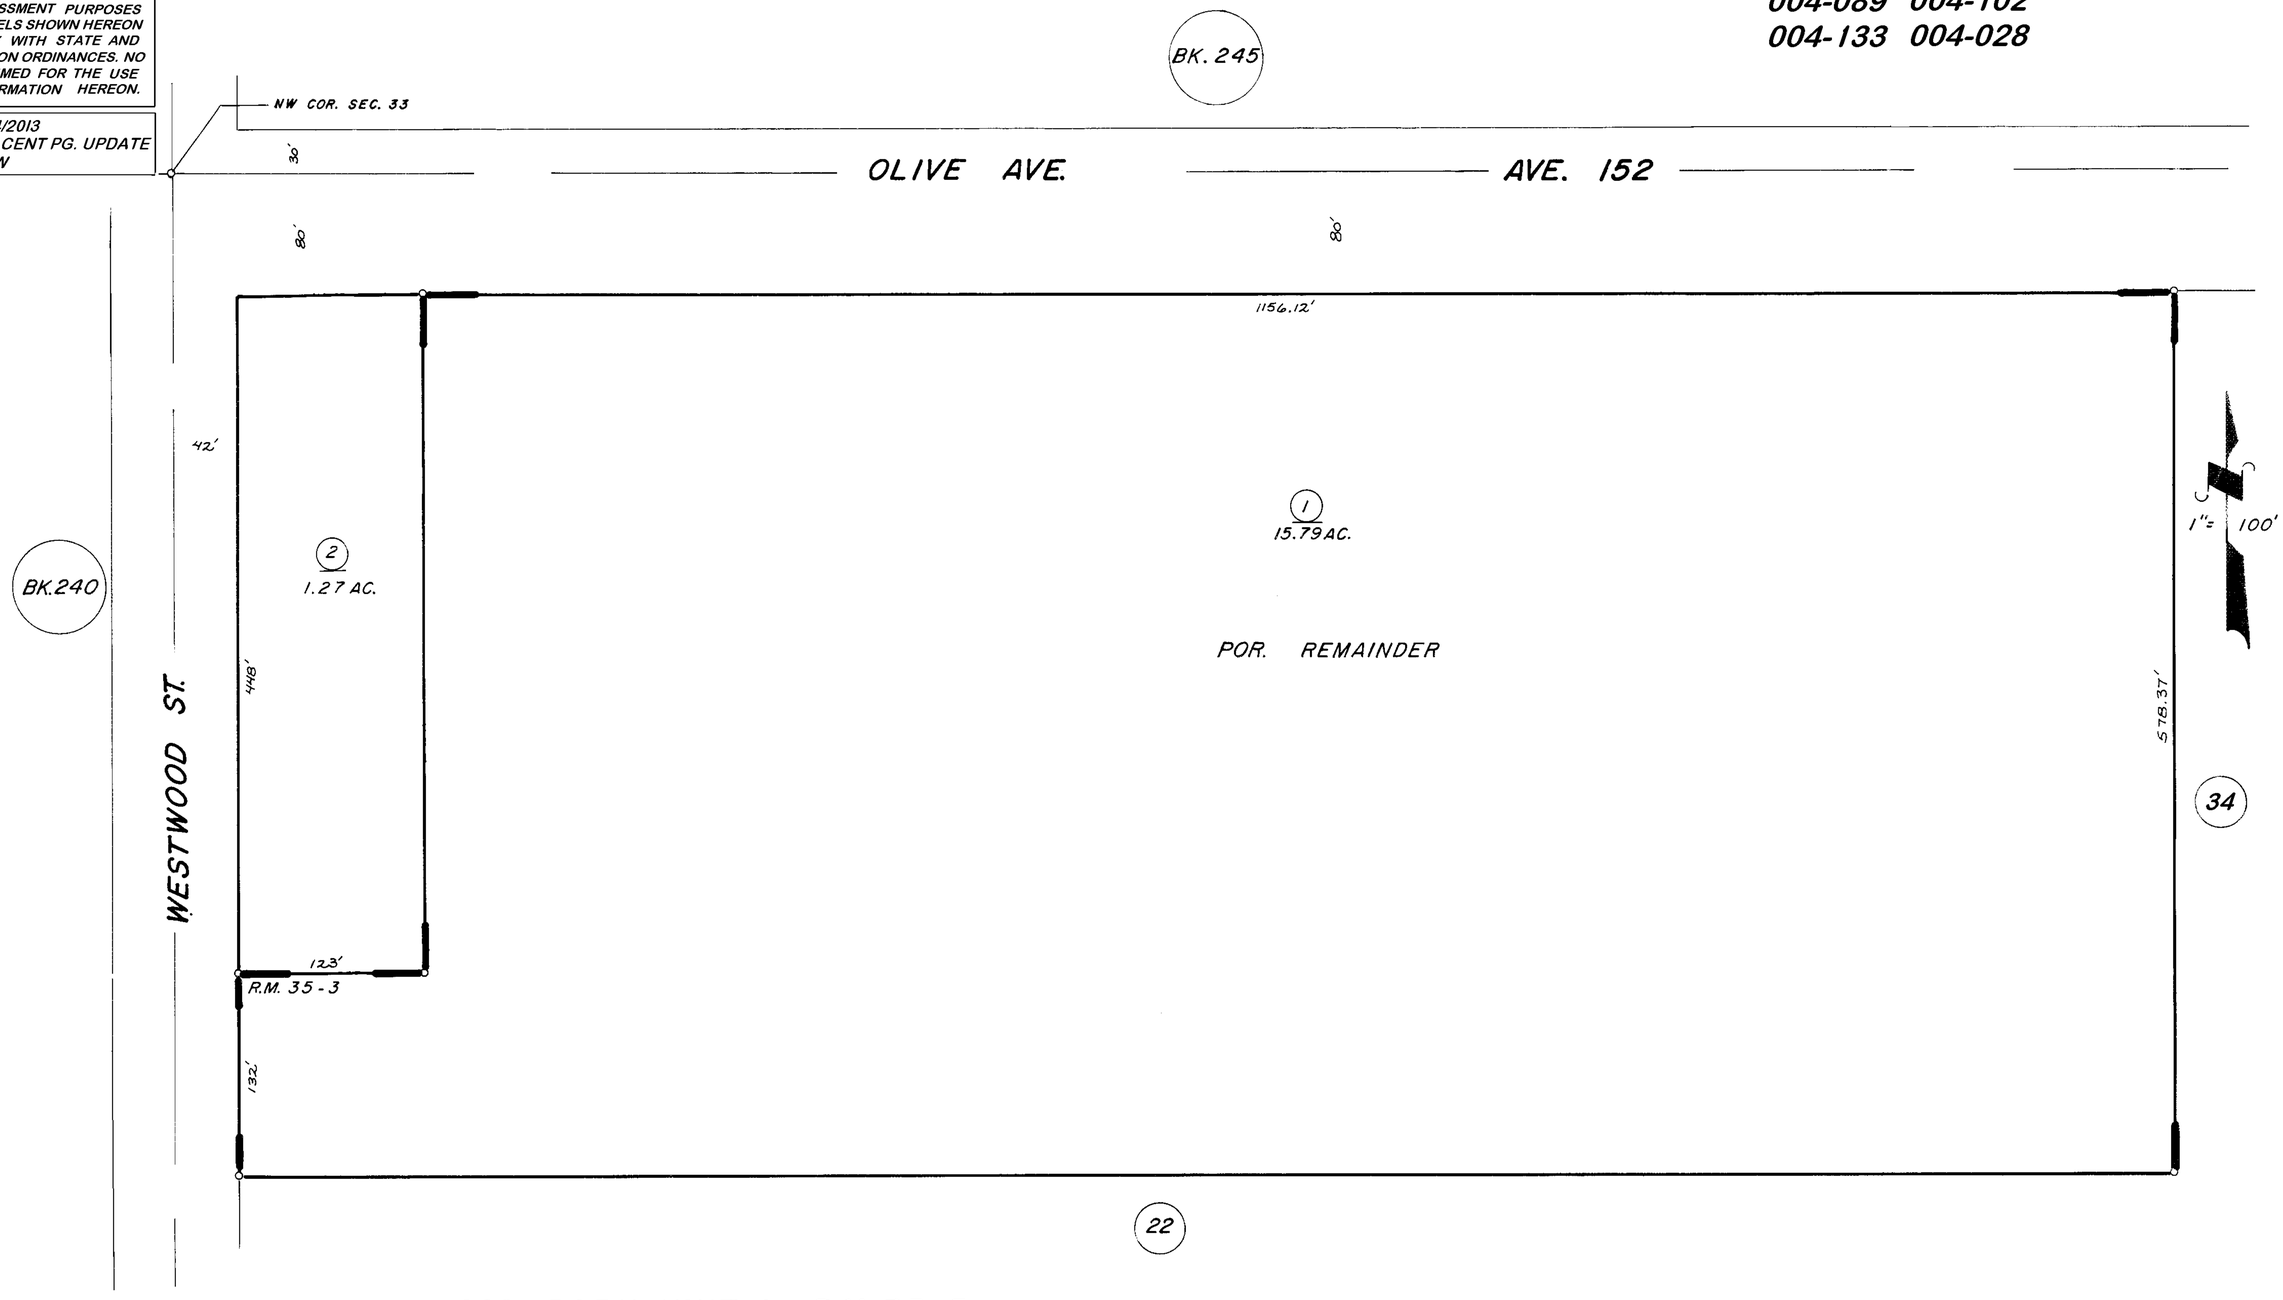

POR. WESTWOOD PARK UNIT 1 R.M. 35-3

ASSESSOR'S MAPS BK. 259, PG. 23.
COUNTY OF TULARE, CALIF.

NOTE — ASSESSOR'S BLOCK NUMBERS SHOWN IN ELLIPSES
ASSESSOR'S PARCEL NUMBERS SHOWN IN CIRCLES