DISCLAIMER

THIS MAP WAS PREPARED FOR LOCAL PROPERTY ASSESSMENT PURPOSES ONLY AND THE PARCELS SHOWN HEREON MAY NOT COMPLY WITH STATE AND LOCAL SUBDIVISION ORDINANCES, AND NO LIABILITY IS ASSUMED FOR THE USE OF THE INFORMATION SHOWN HEREON.

S 1/2 OF SE 1/4 OF SW 1/4 SECTION 35, T.21S., R.27E., M.D.B.&M.

Tax Area Code 260–04

004–000
004–150

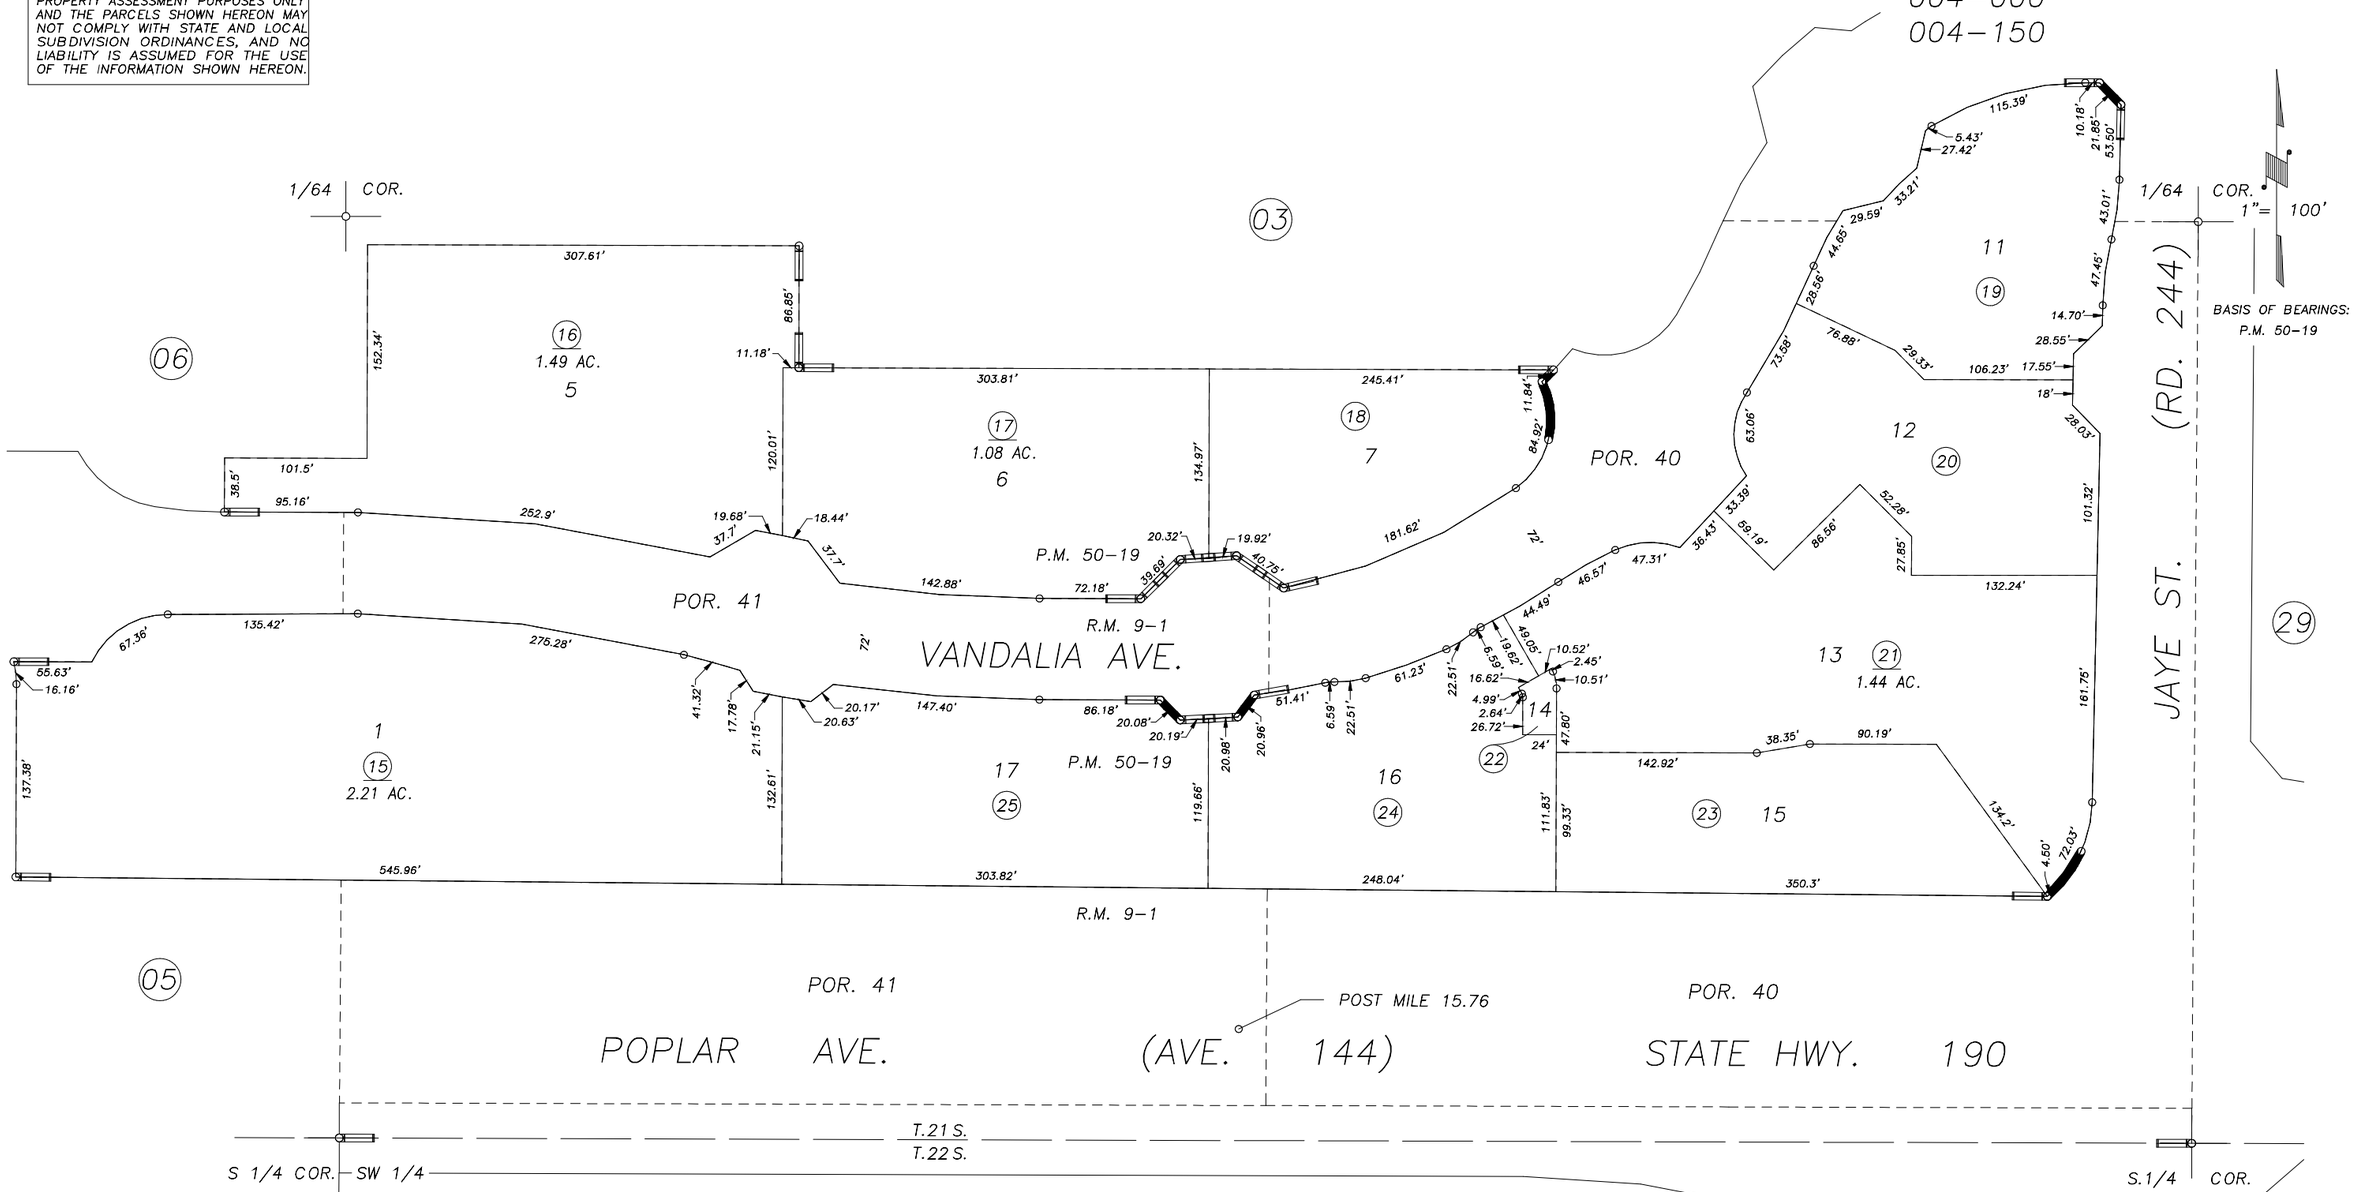

POR. PLEASANT GROVE TRACT, R.M. 9–1
POR. PARCEL MAP NO. 4914, P.M. 50–19

Bk. 269

CITY OF PORTERVILLE
ASSESSOR'S MAPS BK.260 , PG.04
COUNTY OF TULARE, CALIFORNIA, U.S.A.

NOTE: Assessor's Parcel Numbers Shown in Circles (1)
Assessor's Block Numbers Shown in Elipses (123)

REVISION	DATE	TECH
TRAC CHANGE ONLY	04/20/2011	KMS