S1/2 OF SW1/4 OF SW1/4 SEC.35, T.21S., R.27E., M.D.B.&M.

Tax Area Code 260–05
004–000
004–150

DISCLAIMER

THIS MAP WAS PREPARED FOR LOCAL PROPERTY ASSESSMENT PURPOSES ONLY AND THE PARCELS SHOWN HEREON MAY NOT COMPLY WITH STATE AND LOCAL SUBDIVISION ORDINANCES, AND NO LIABILITY IS ASSUMED FOR THE USE OF THE INFORMATION SHOWN HEREON.

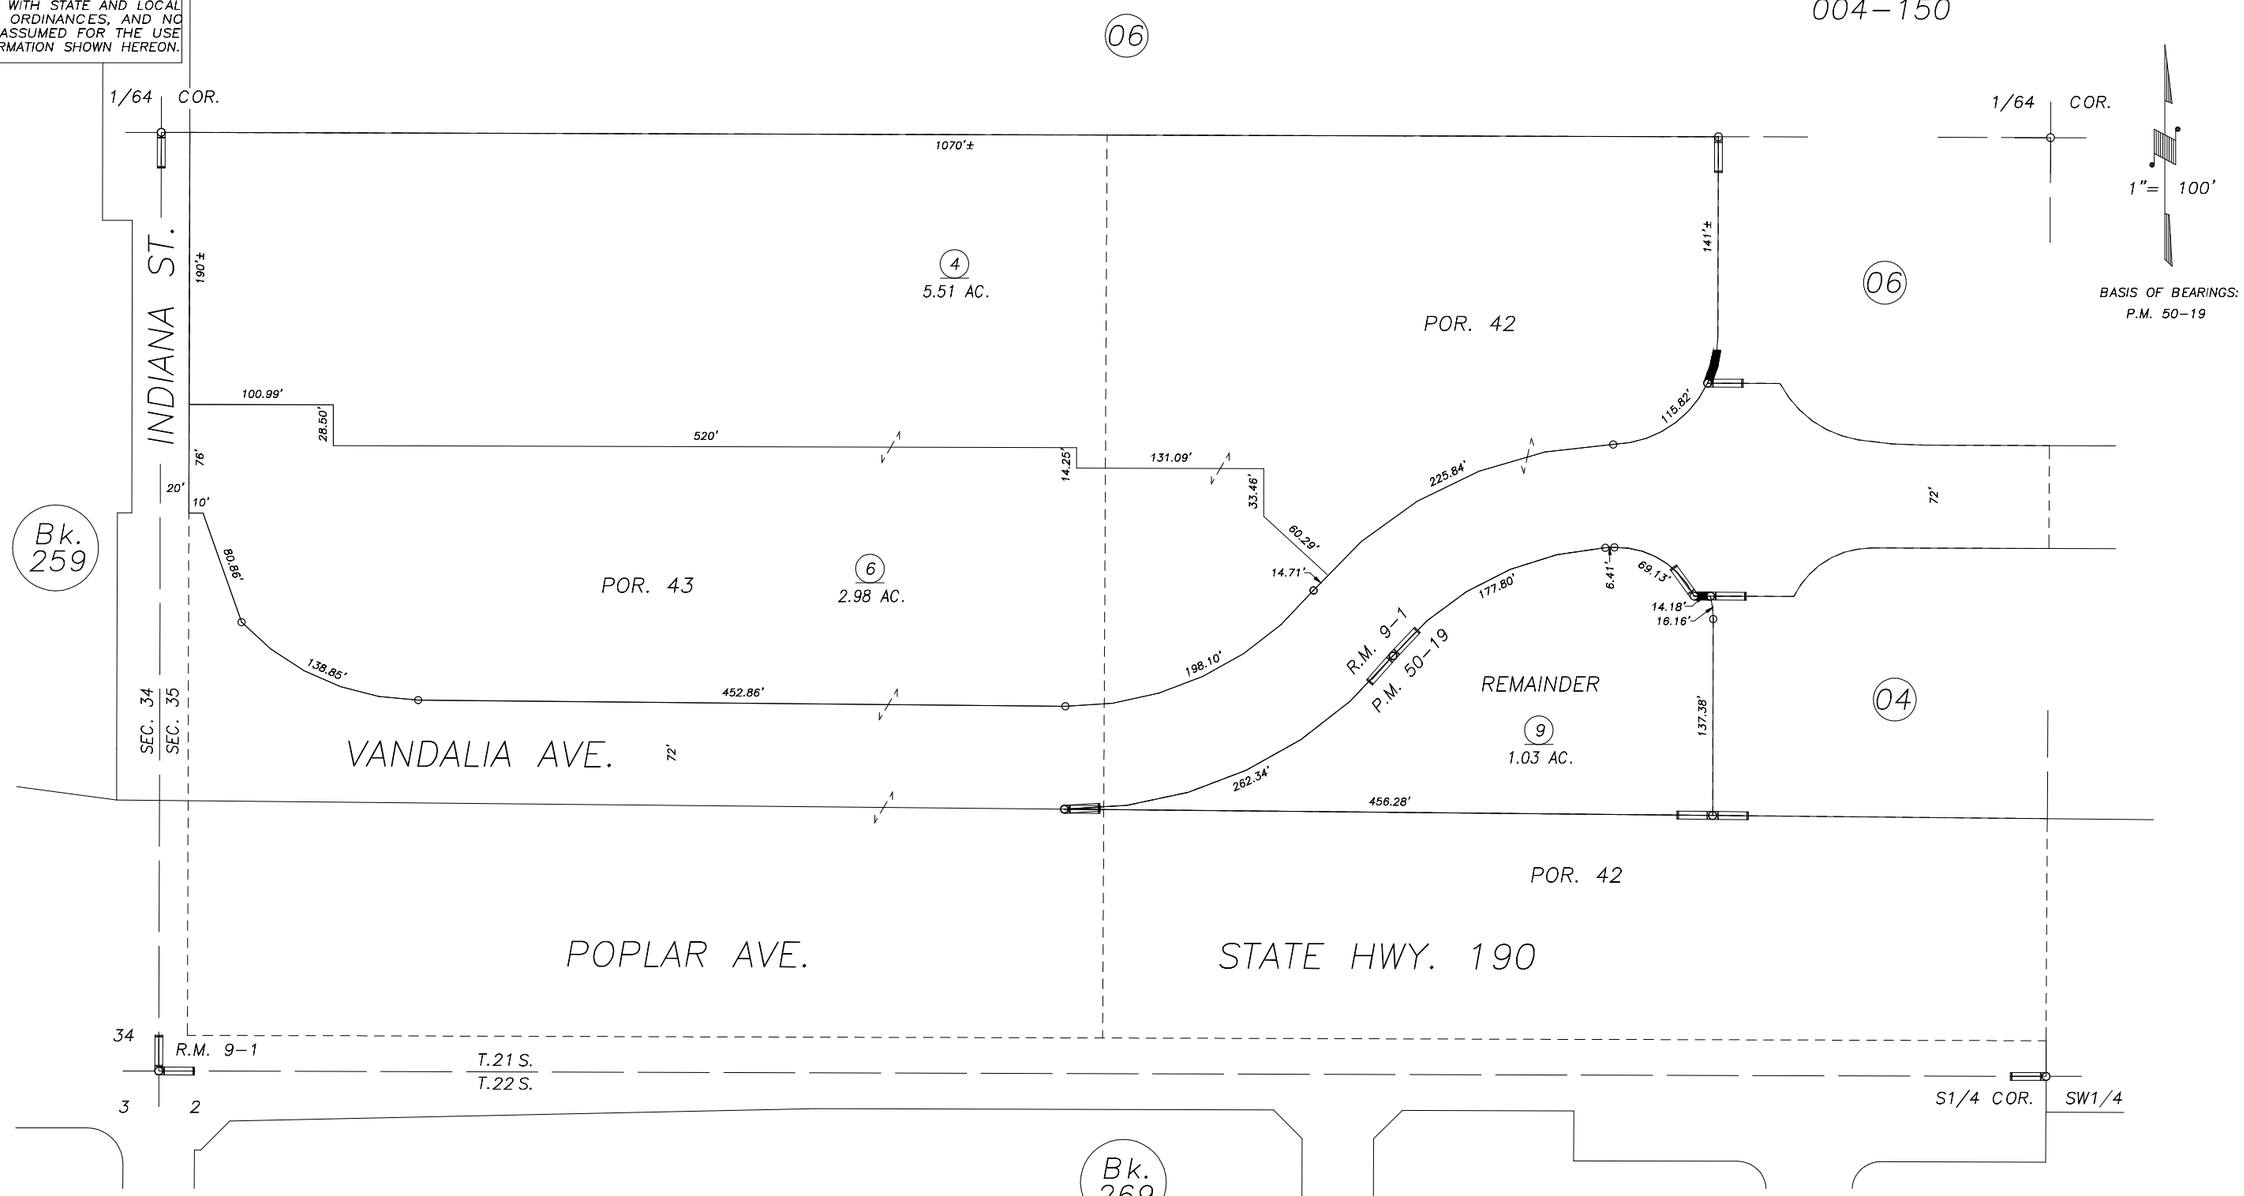

POR. PLEASANT GROVE TRACT, R.M. 9–1
POR. RECORD OF SURVEY, L.S. 21–68 (SEC. 35)
POR. PARCEL MAP NO. 49–14, P.M. 50–19

CITY OF PORTERVILLE
ASSESSOR'S MAPS BK.260 , PG.05
COUNTY OF TULARE, CALIFORNIA, U.S.A.

NOTE: Assessor's Parcel Numbers Shown in Circles (1)
Assessor's Block Numbers Shown in Elipses (123)

REVISION	DATE	TECH
TRAC CHANGE ONLY	04/21/2011	KMS