DISCLAIMER

THIS MAP WAS PREPARED FOR LOCAL PROPERTY ASSESSMENT PURPOSES ONLY AND THE PARCELS SHOWN HEREON MAY NOT COMPLY WITH STATE AND LOCAL SUBDIVISION ORDINANCES, AND NO LIABILITY IS ASSUMED FOR THE USE OF THE INFORMATION SHOWN HEREON.

POR. NW 1/4 OF SW 1/4 SEC. 35, T.21S., R.27E., M.D.B. & M.

Tax Area Code 260-07
4-000

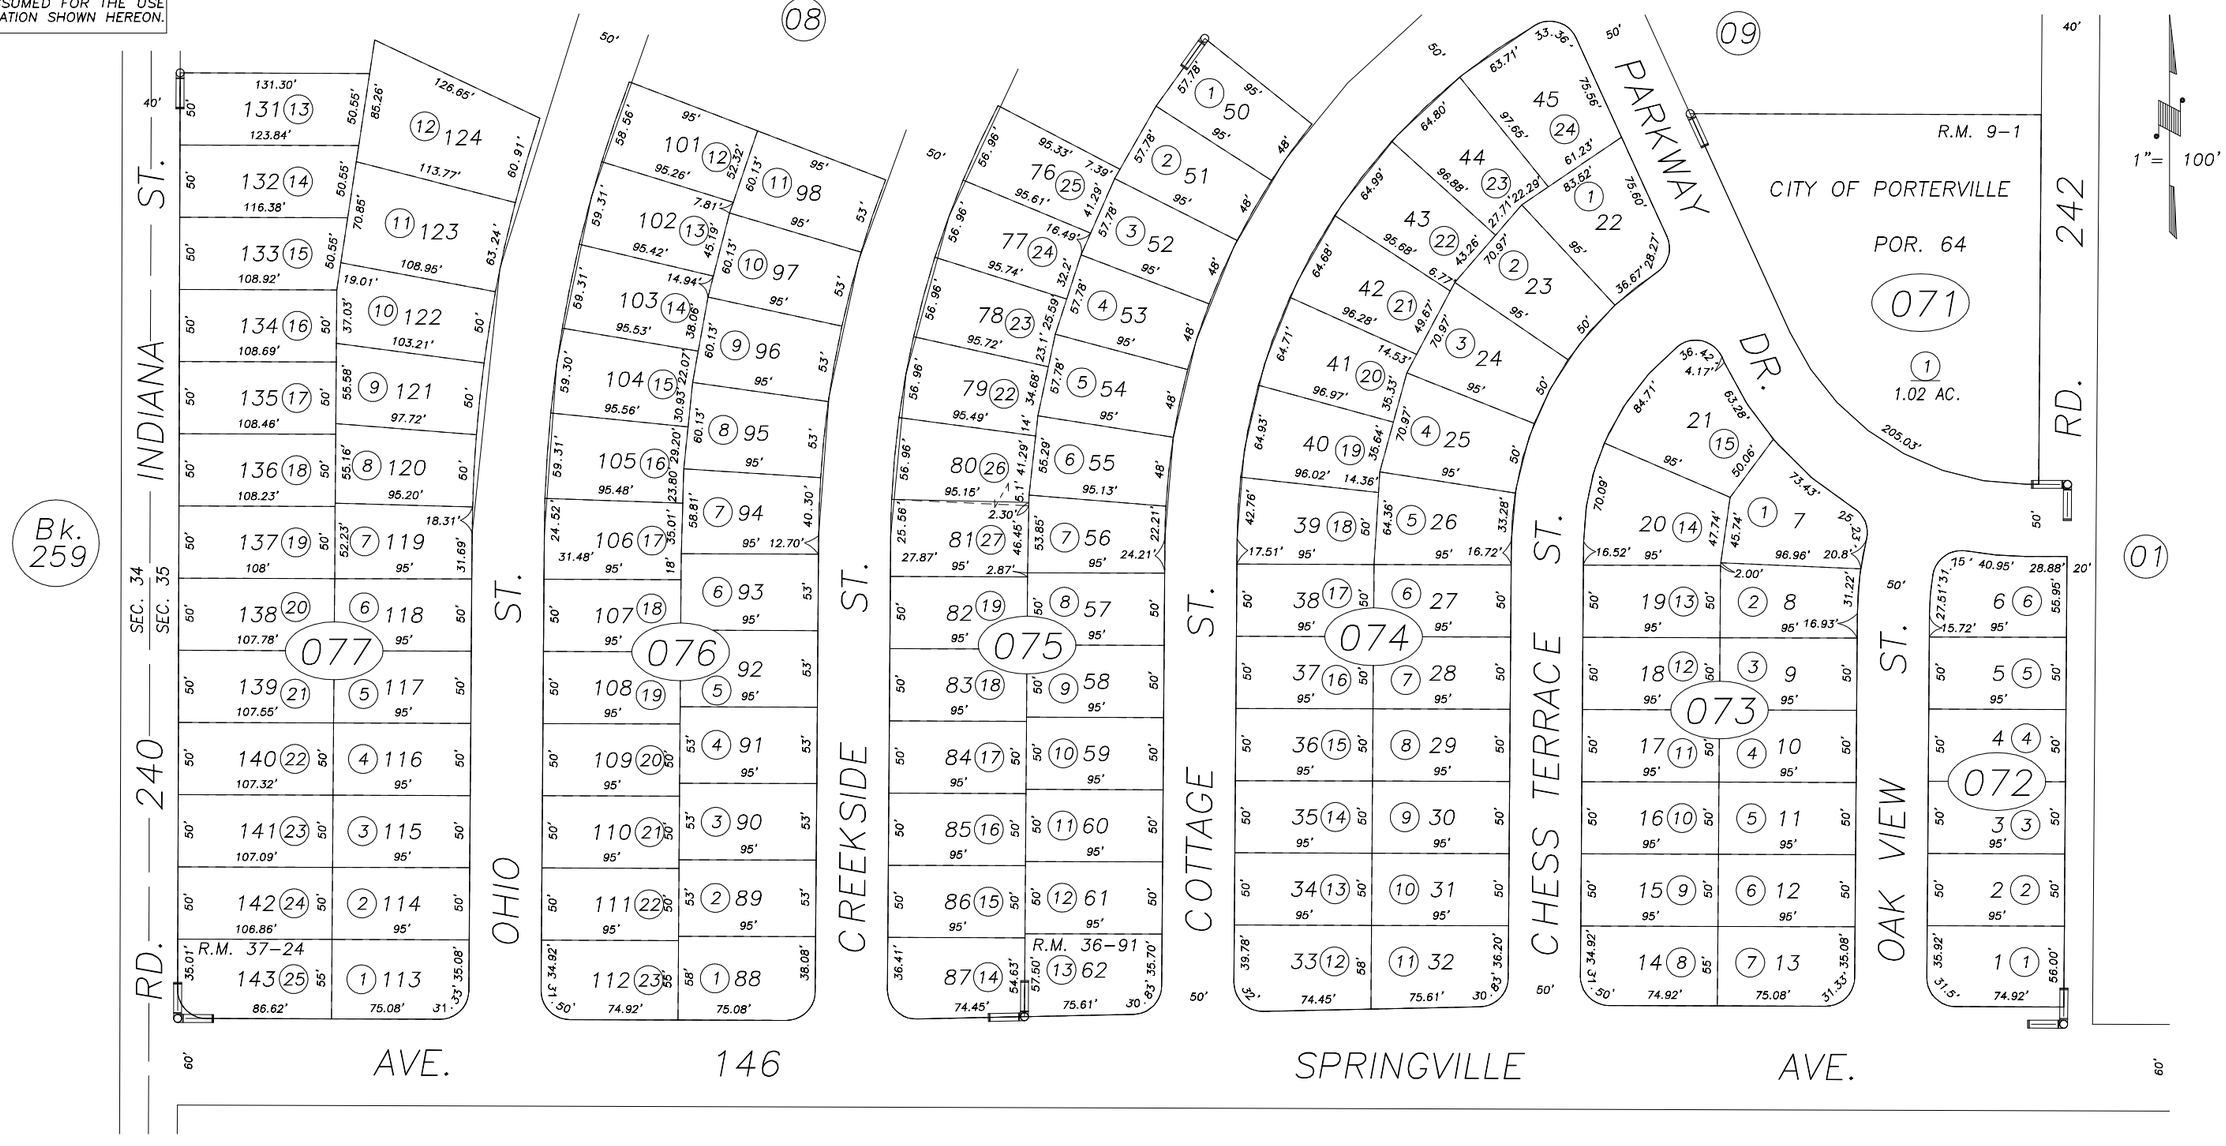

LLA 3-96	10/3/96	KPT	
REVISION	DATE	BY	

POR. PLEASANT GROVE TRACT, R.M. 9-1
POR. NEW HORIZONS PHASE 1, R.M. 36-91
POR. NEW HORIZONS PHASE 2, R.M. 37-24

NOTE: Assessor's Block Numbers Shown in Ellipses
Assessor's Parcel Numbers Shown in Circles

CITY OF PORTERVILLE
ASSESSOR'S MAPS BK. 260 , PG. 07 .
COUNTY OF TULARE, CALIF.

97/98