DISCLAIMER

THIS MAP WAS PREPARED FOR LOCAL PROPERTY ASSESSMENT PURPOSES ONLY. THE PARCELS SHOWN HEREON MAY NOT COMPLY WITH STATE AND LOCAL SUBDIVISION ORDINANCES. NO LIABILITY IS ASSUMED FOR THE USE OF THE INFORMATION HEREON.

REVISED: 04/26/2011
REASON: TRAC CHANGE ONLY
CAD TECH: KMS

POR. W1/2 OF NE1/4 SEC. 35, T.21S., R.27E., M.D.B. & M.

TAX CODE AREA **260-18**

004-150

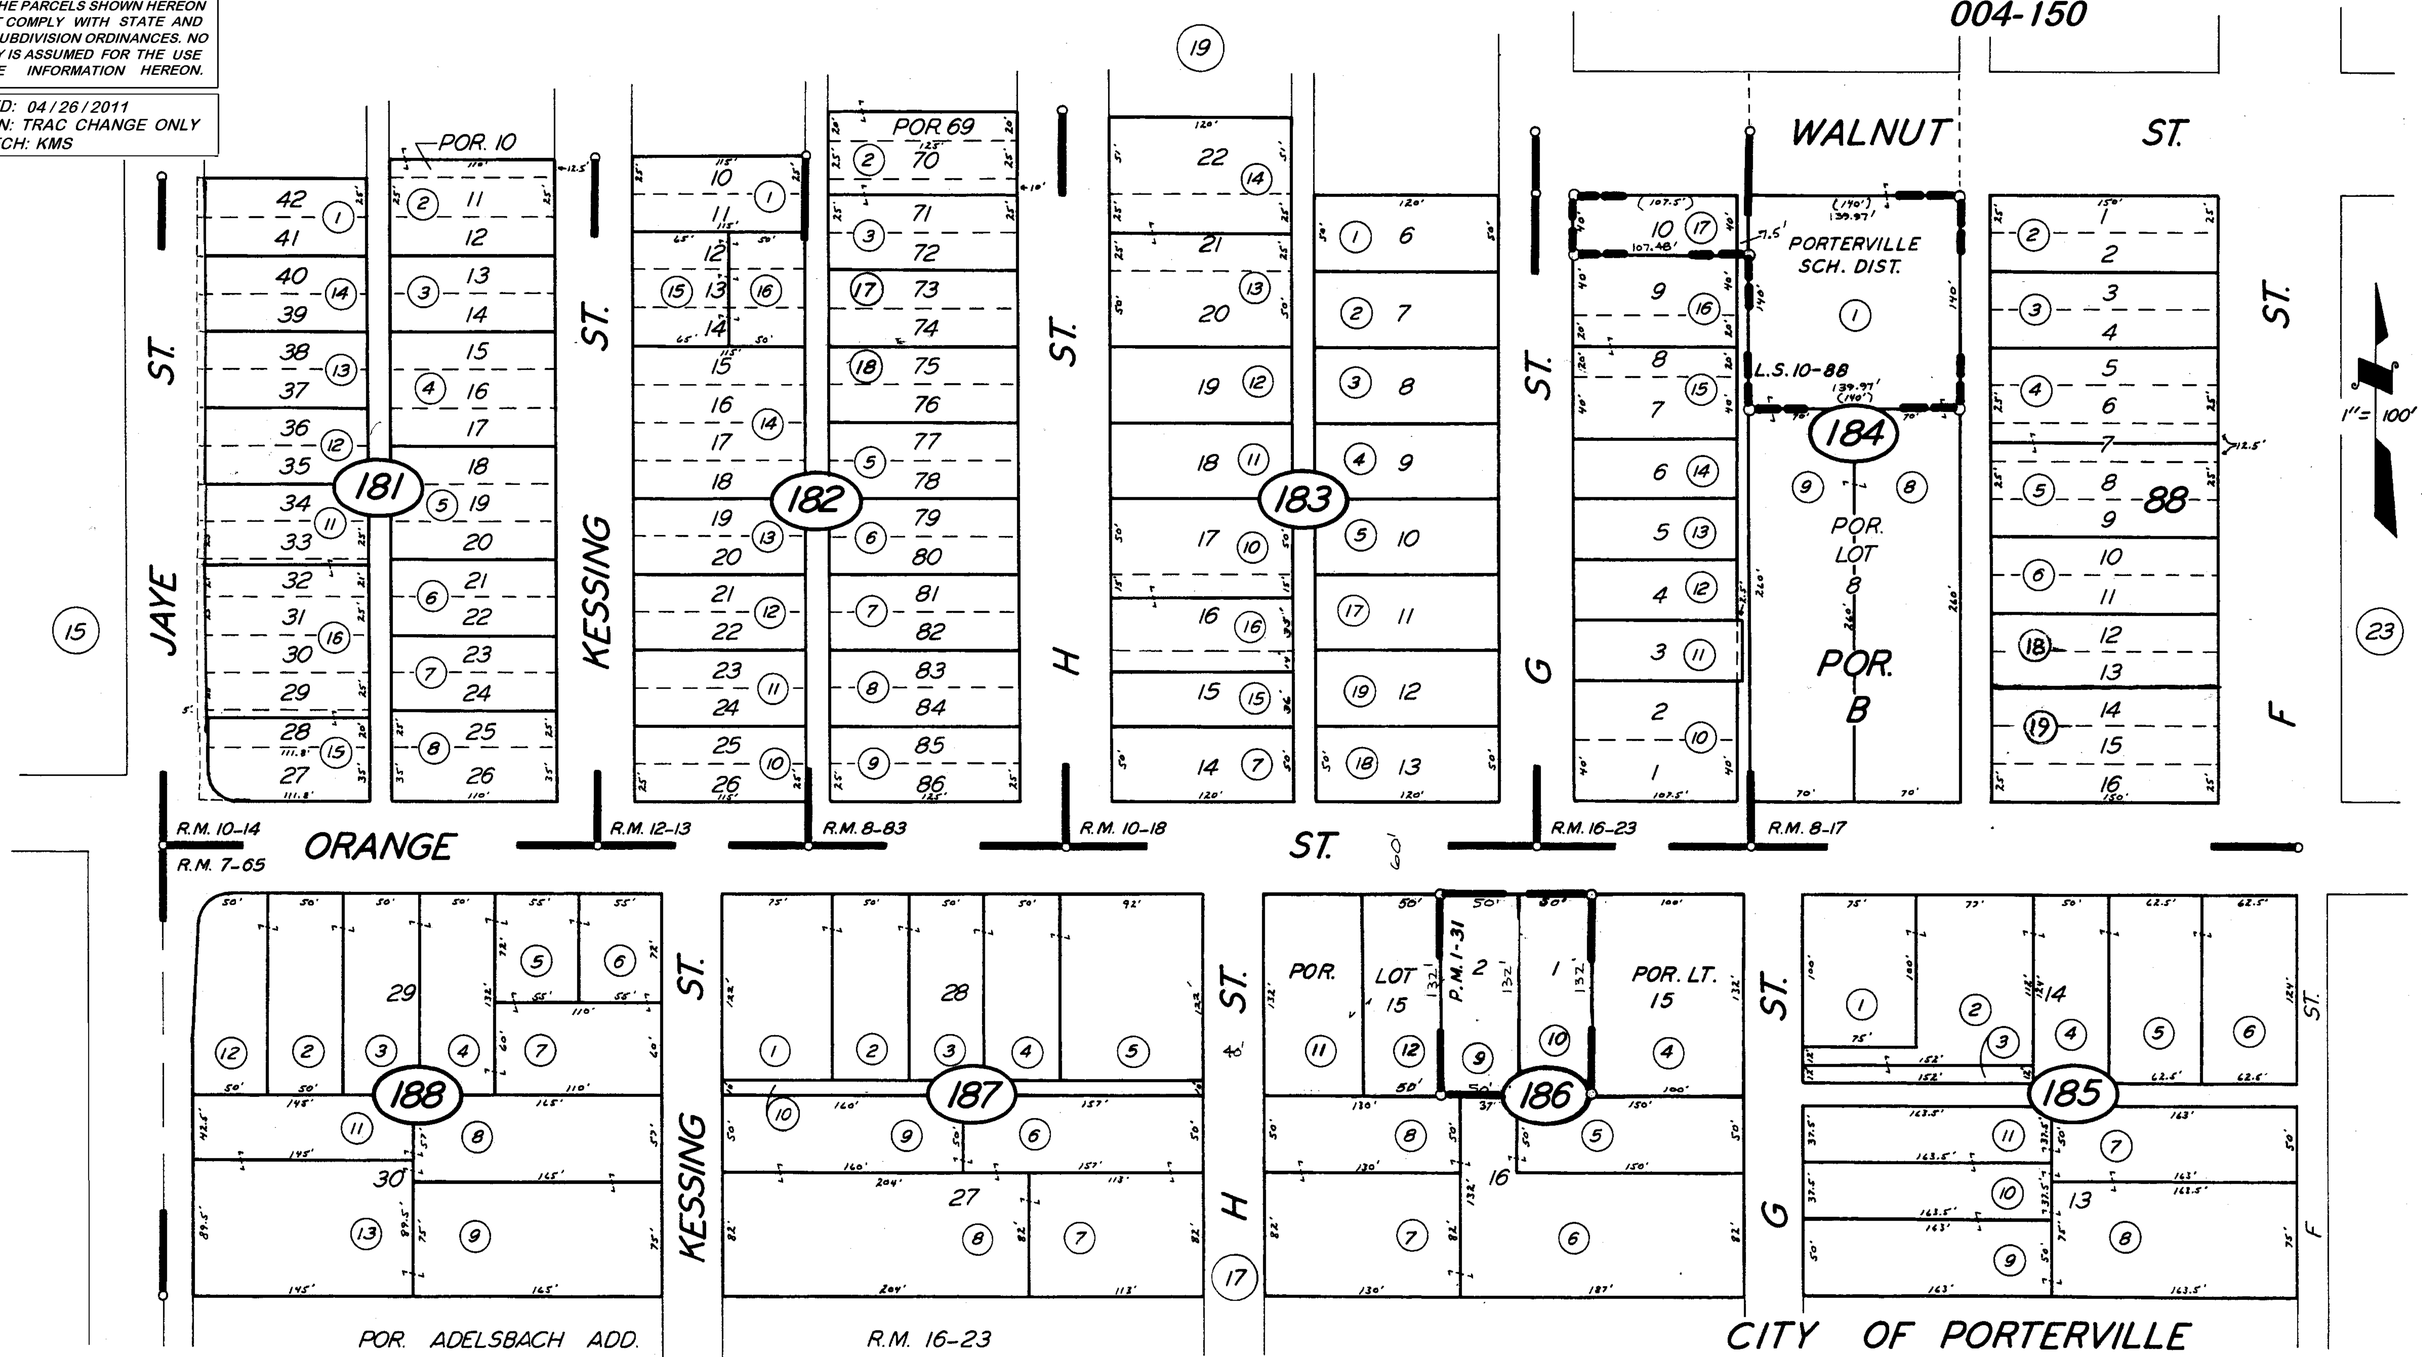

POR. ADELSBACH ADD. R.M. 16-23
POR. TETRAULT ADD. R.M. 10-18
POR. KESSING ADD. R.M. 8-83
POR. KESSING TR. R.M. 12-13
POR. KESSING SECOND SUB. R.M. 10-14
POR. SWASTIKA SUB. R.M. 7-65
POR. SECOND AMENDED MAP OF PORTERVILLE R.M. 8-17

RECORD OF SURVEY, L.S. 10-88
PARCEL MAP 31, P.M. 1-31

NOTE — ASSESSOR'S BLOCK NUMBERS SHOWN IN ELLIPSES
ASSESSOR'S PARCEL NUMBERS SHOWN IN CIRCLES

CITY OF PORTERVILLE

ASSESSOR'S MAPS BK. 260, PG. 18

COUNTY OF TULARE, CALIF.