DISCLAIMER

THIS MAP WAS PREPARED FOR LOCAL PROPERTY ASSESSMENT PURPOSES ONLY. THE PARCELS SHOWN HEREON MAY NOT COMPLY WITH STATE AND LOCAL SUBDIVISION ORDINANCES. NO LIABILITY IS ASSUMED FOR THE USE OF THE INFORMATION HEREON.

REVISED: 04/26/2011
REASON: TRAC CHANGE ONLY
CAD TECH: KMS

POR. NE 1/4 OF SE 1/4 SEC. 35, T.21S., R.27E., M.D.B. & M.

TAX CODE AREA **260-25**

004-086
004-150
004-158
004-186

1" = 100'

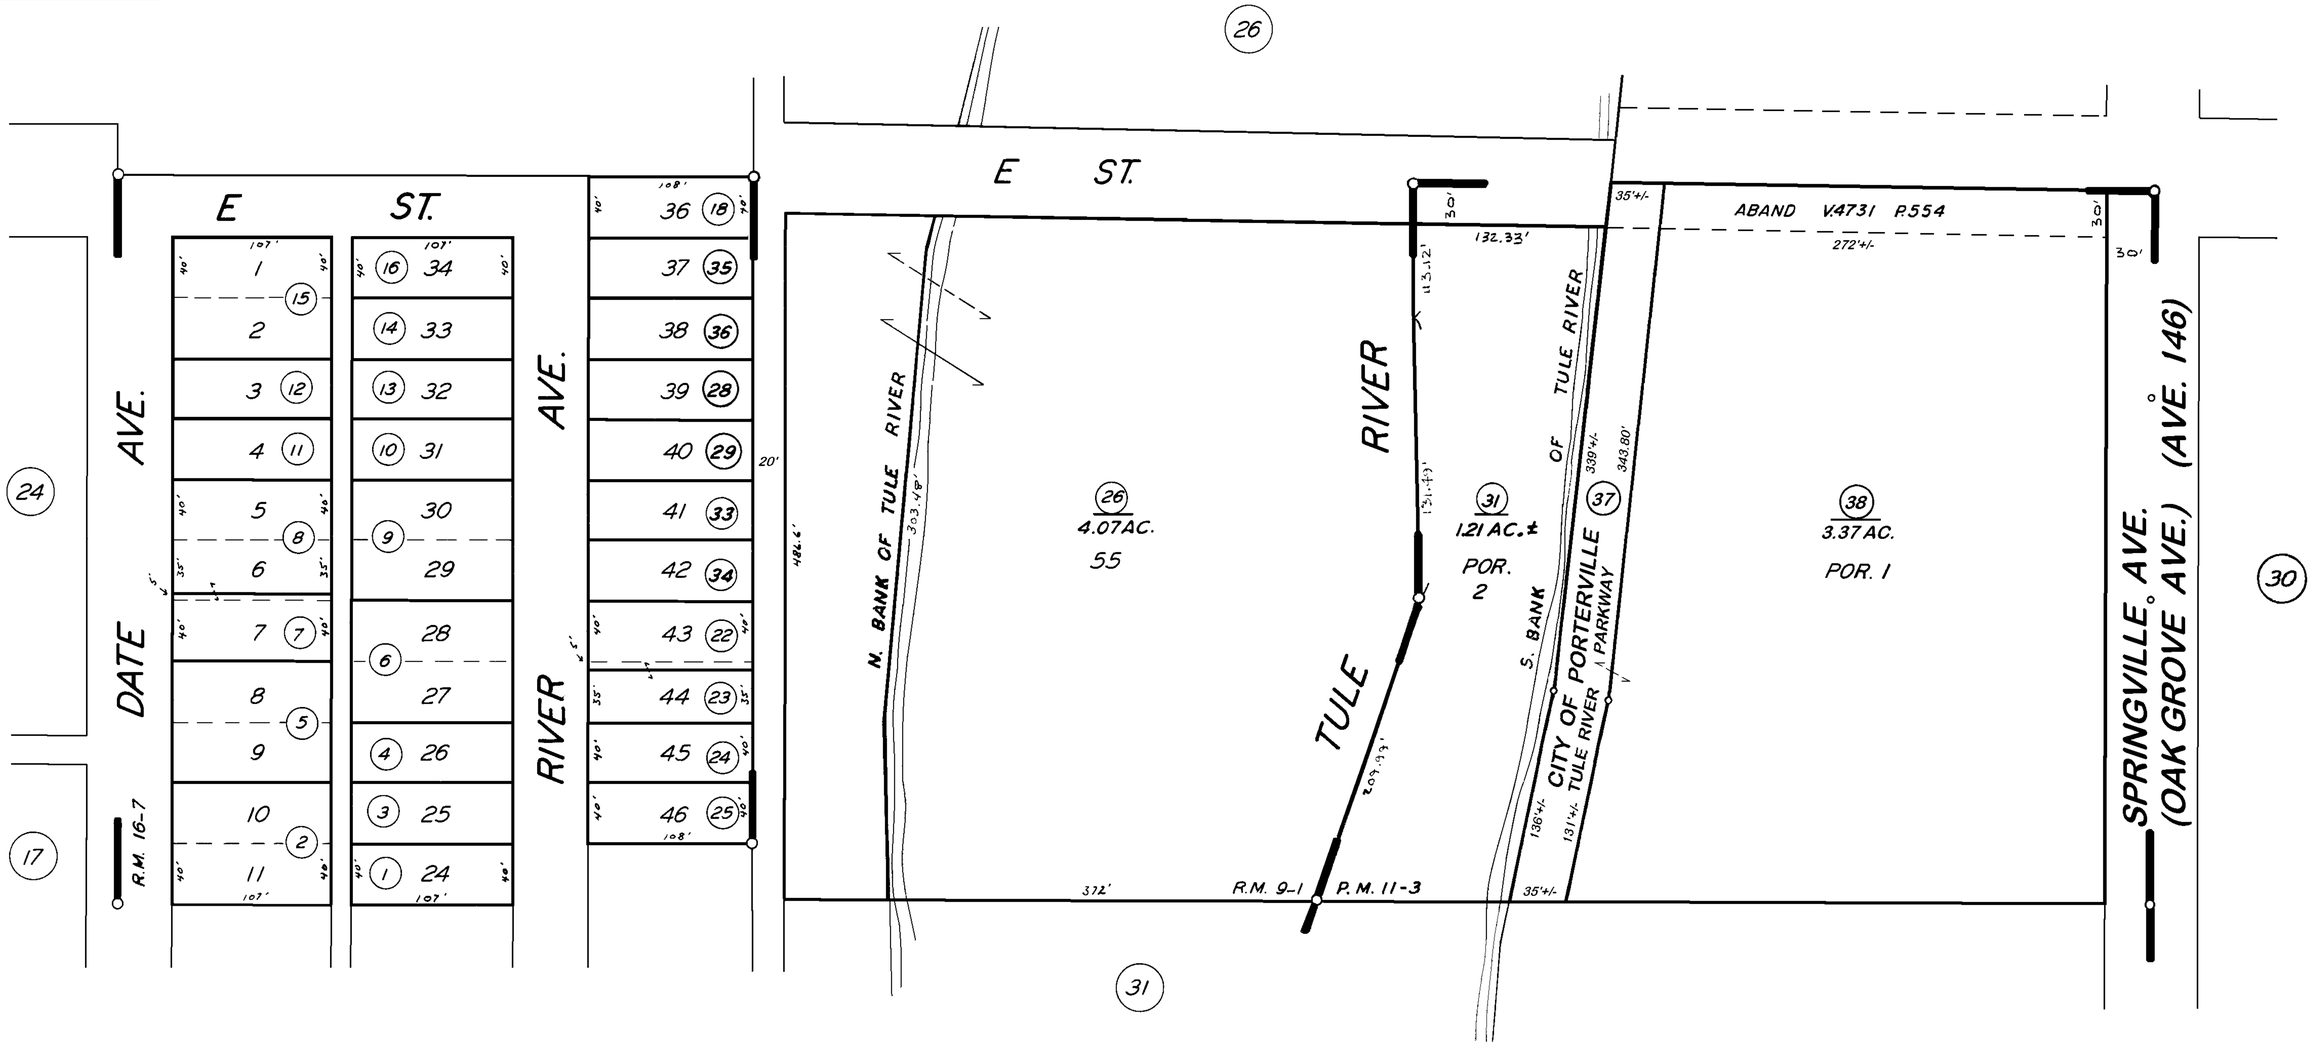

POR. PLEASANT GROVE TR., R.M. 9-1
POR. SWASTIKA 1ST EXT., R.M. 16-7
POR. PARCEL MAP 1002, P.M. 11-3
POR. RECORD OF SURVEY, L.S. 11-58

CITY OF PORTERVILLE
ASSESSOR'S MAPS BK. 260, PG. 25
COUNTY OF TULARE, CALIF.

NOTE — ASSESSOR'S BLOCK NUMBERS SHOWN IN ELLIPSES
ASSESSOR'S PARCEL NUMBERS SHOWN IN CIRCLES