POR. N1/2 OF SE1/4 SEC.36, T.21S., R.27E., M.D.B.&M.

Tax Area Codes
004-027 004-083
004-150 004-159
126-002

261-01

DISCLAIMER

THIS MAP WAS PREPARED FOR LOCAL PROPERTY ASSESSMENT PURPOSES ONLY AND THE PARCELS SHOWN HEREON MAY NOT COMPLY WITH STATE AND LOCAL SUBDIVISION ORDINANCES, AND NO LIABILITY IS ASSUMED FOR THE USE OF THE INFORMATION SHOWN HEREON.

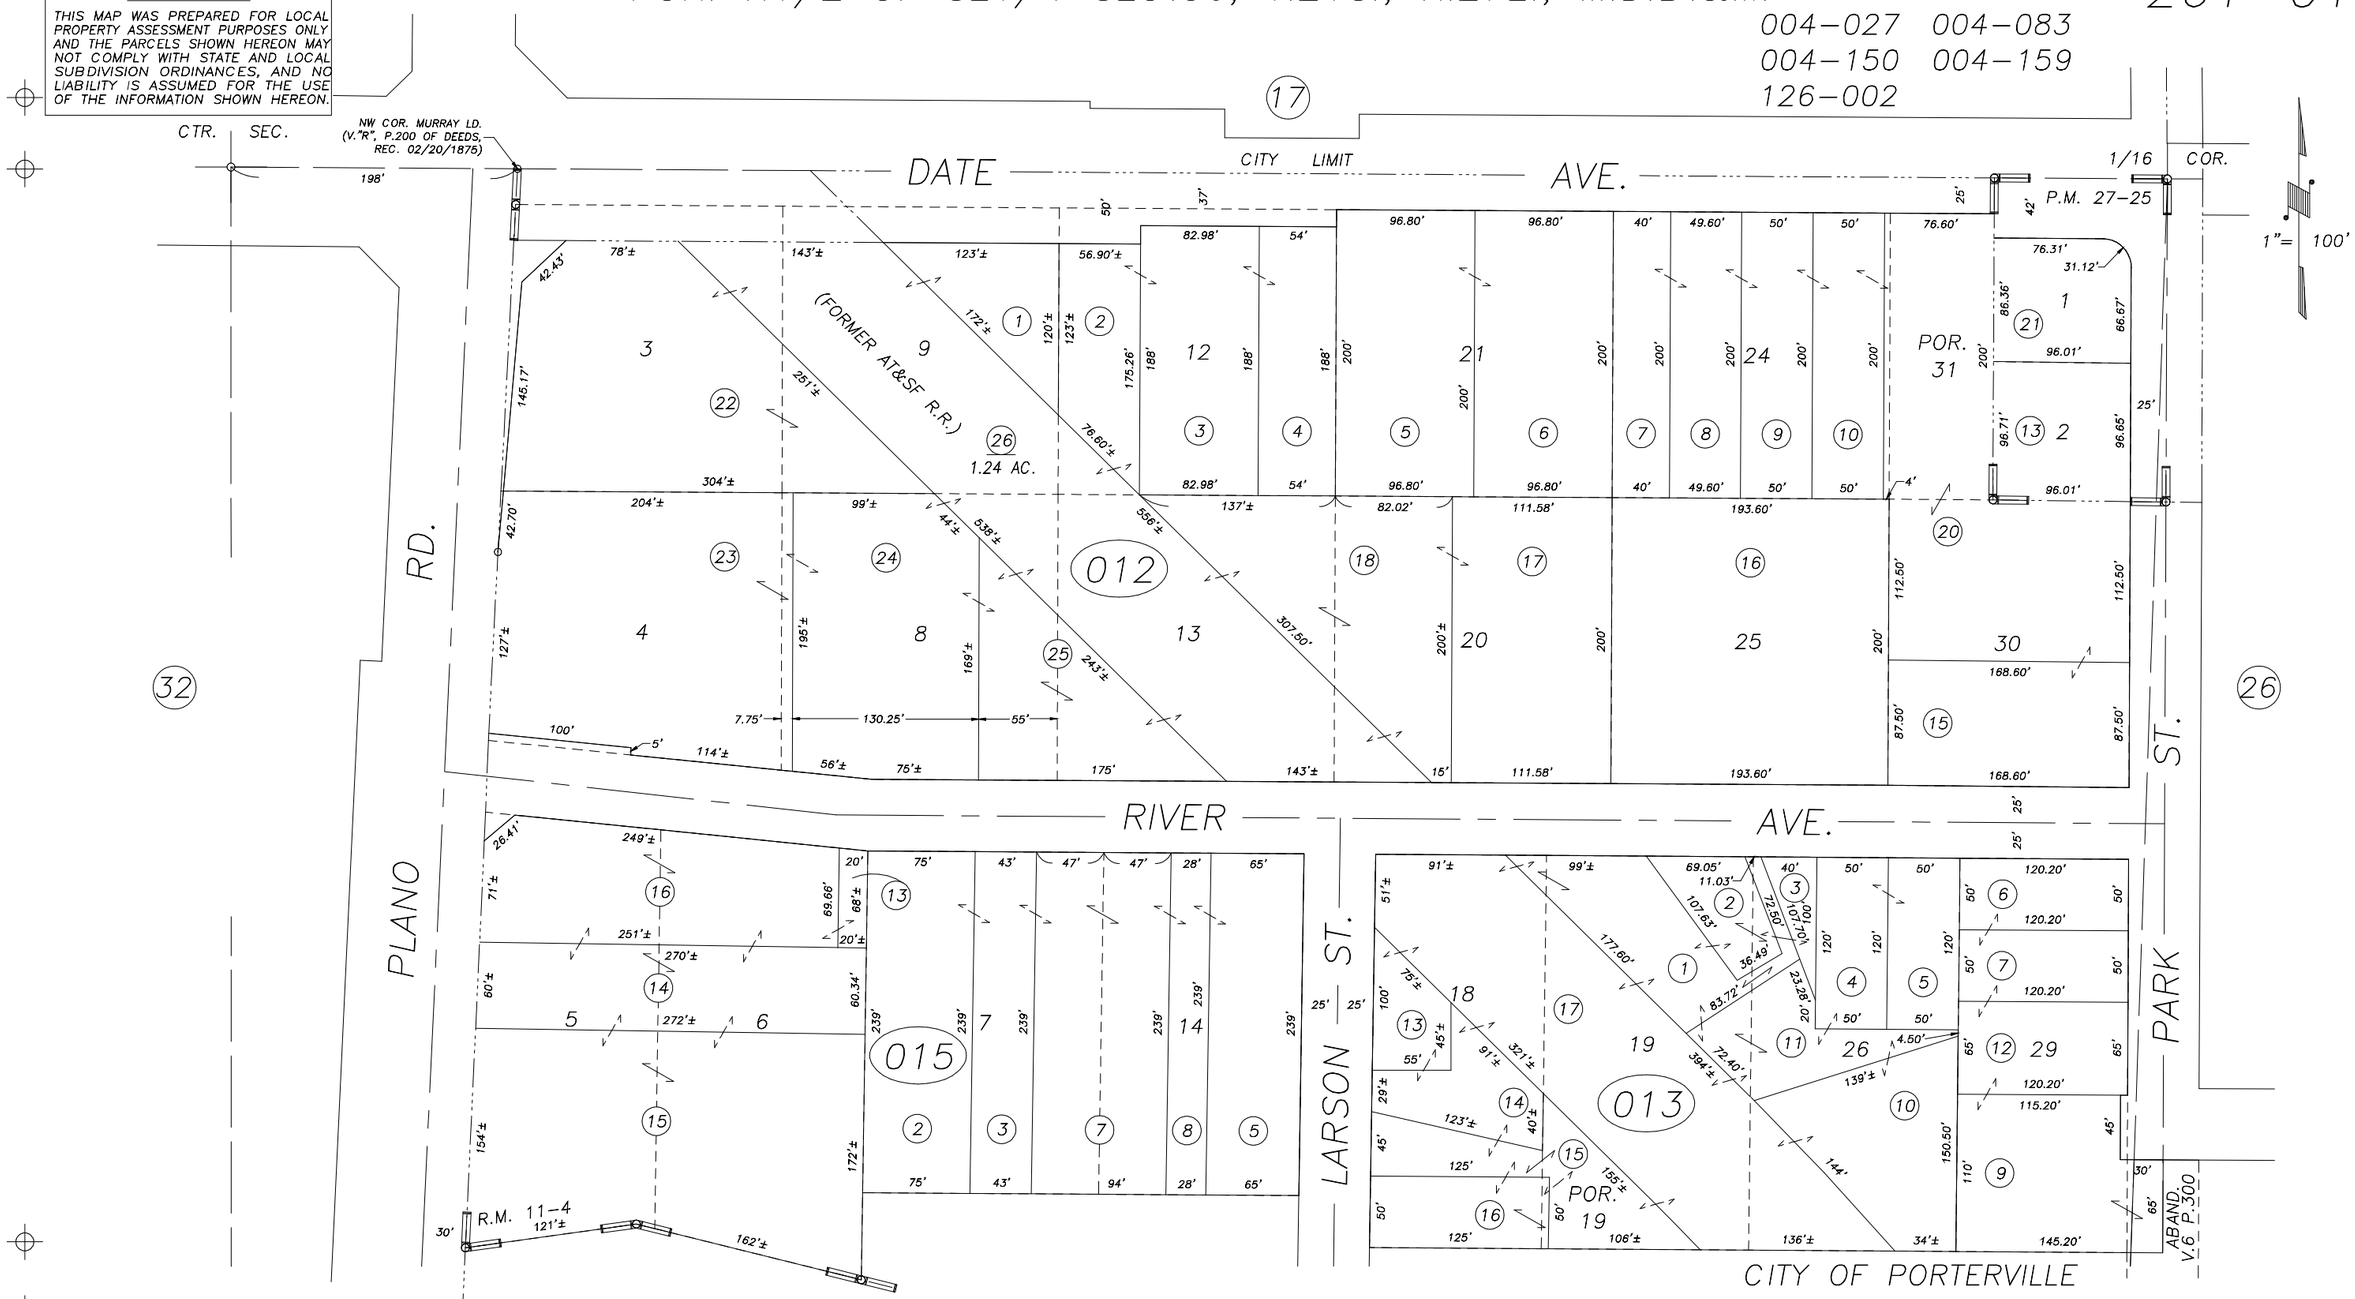

POR. MONTE VISTA FLAT, R.M. 11-4
PARCEL MAP 2624, P.M. 27-25

CITY OF PORTERVILLE
ASSESSOR'S MAPS BK.261 , PG.01
COUNTY OF TULARE, CALIFORNIA, U.S.A.

NOTE: Assessor's Parcel Numbers Shown in Circles (1)
Assessor's Block Numbers Shown in Elipses (123)

REVISION	DATE	TECH
2006-0122603	09/28/2012	RLW