S1/2 OF SE1/4 OF SW1/4 SEC.36, T.21S., R.27E., M.D.B.&M.

Tax Area Codes 261–04
004–067
004–144
004–064
004–032

DISCLAIMER

THIS MAP WAS PREPARED FOR LOCAL PROPERTY ASSESSMENT PURPOSES ONLY AND THE PARCELS SHOWN HEREON MAY NOT COMPLY WITH STATE AND LOCAL SUBDIVISION ORDINANCES, AND NO LIABILITY IS ASSUMED FOR THE USE OF THE INFORMATION SHOWN HEREON.

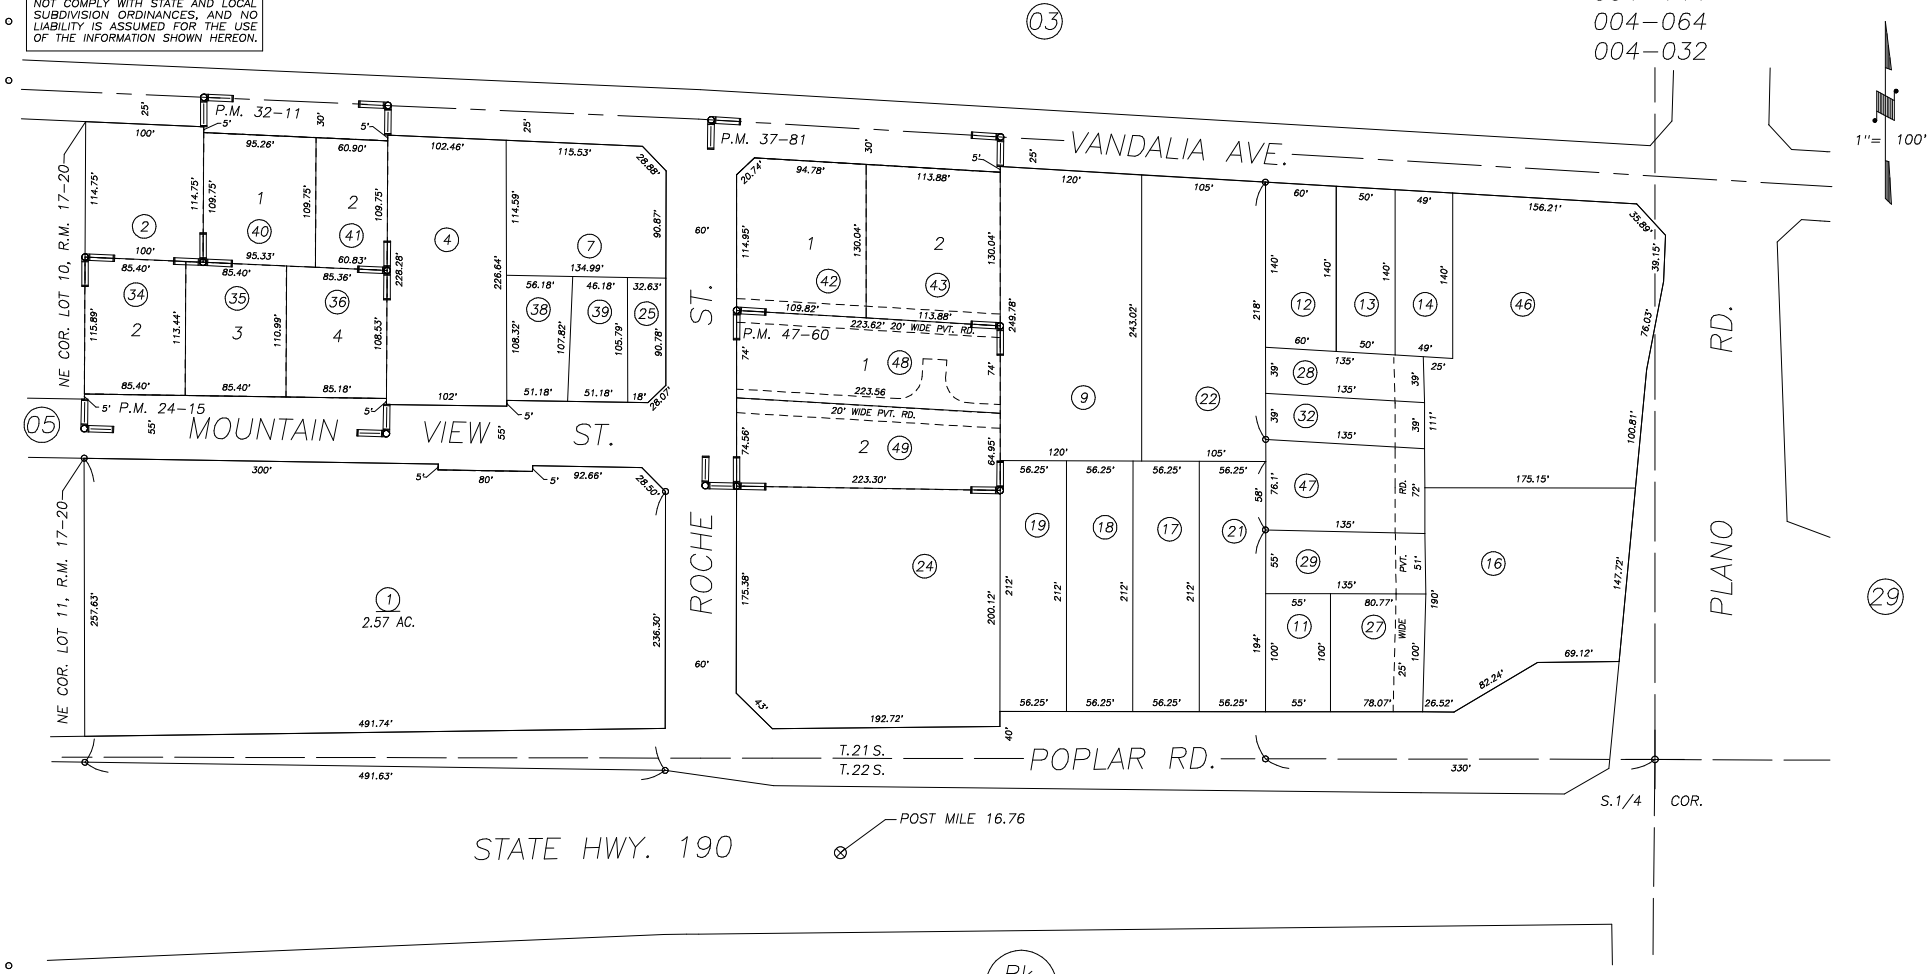

Bk. 270

PARCEL MAP 2314, P.M. 24–15
PARCEL MAP 3110, P.M. 32–11
PARCEL MAP 3678, P.M. 37–81
PARCEL MAP 4655, P.M. 47–60

CITY OF PORTERVILLE
ASSESSOR'S MAPS BK. 261 , PG. 04
COUNTY OF TULARE, CALIFORNIA, U.S.A.

NOTE: Assessor's Parcel Numbers Shown in Circles (1)
Assessor's Block Numbers Shown in Elipses (123)

REVISION	DATE	TECH
2004–0114584	02/06/2014	NFL