DISCLAIMER

THIS MAP WAS PREPARED FOR LOCAL PROPERTY ASSESSMENT PURPOSES ONLY. THE PARCELS SHOWN HEREON MAY NOT COMPLY WITH STATE AND LOCAL SUBDIVISION ORDINANCES. NO LIABILITY IS ASSUMED FOR THE USE OF THE INFORMATION HEREON. R & T CODE SEC. 327, 408.3, ETC.

REVISED: 06/15/2015
REASON: 2015-0003592
CAD TECH: ARP

POR. SW 1/4 OF SW 1/4 SEC. 36, T.21S., R.27E., M.D.B.&M.

TAX CODE AREA **261-05**

004-000
004-127
004-144
004-084

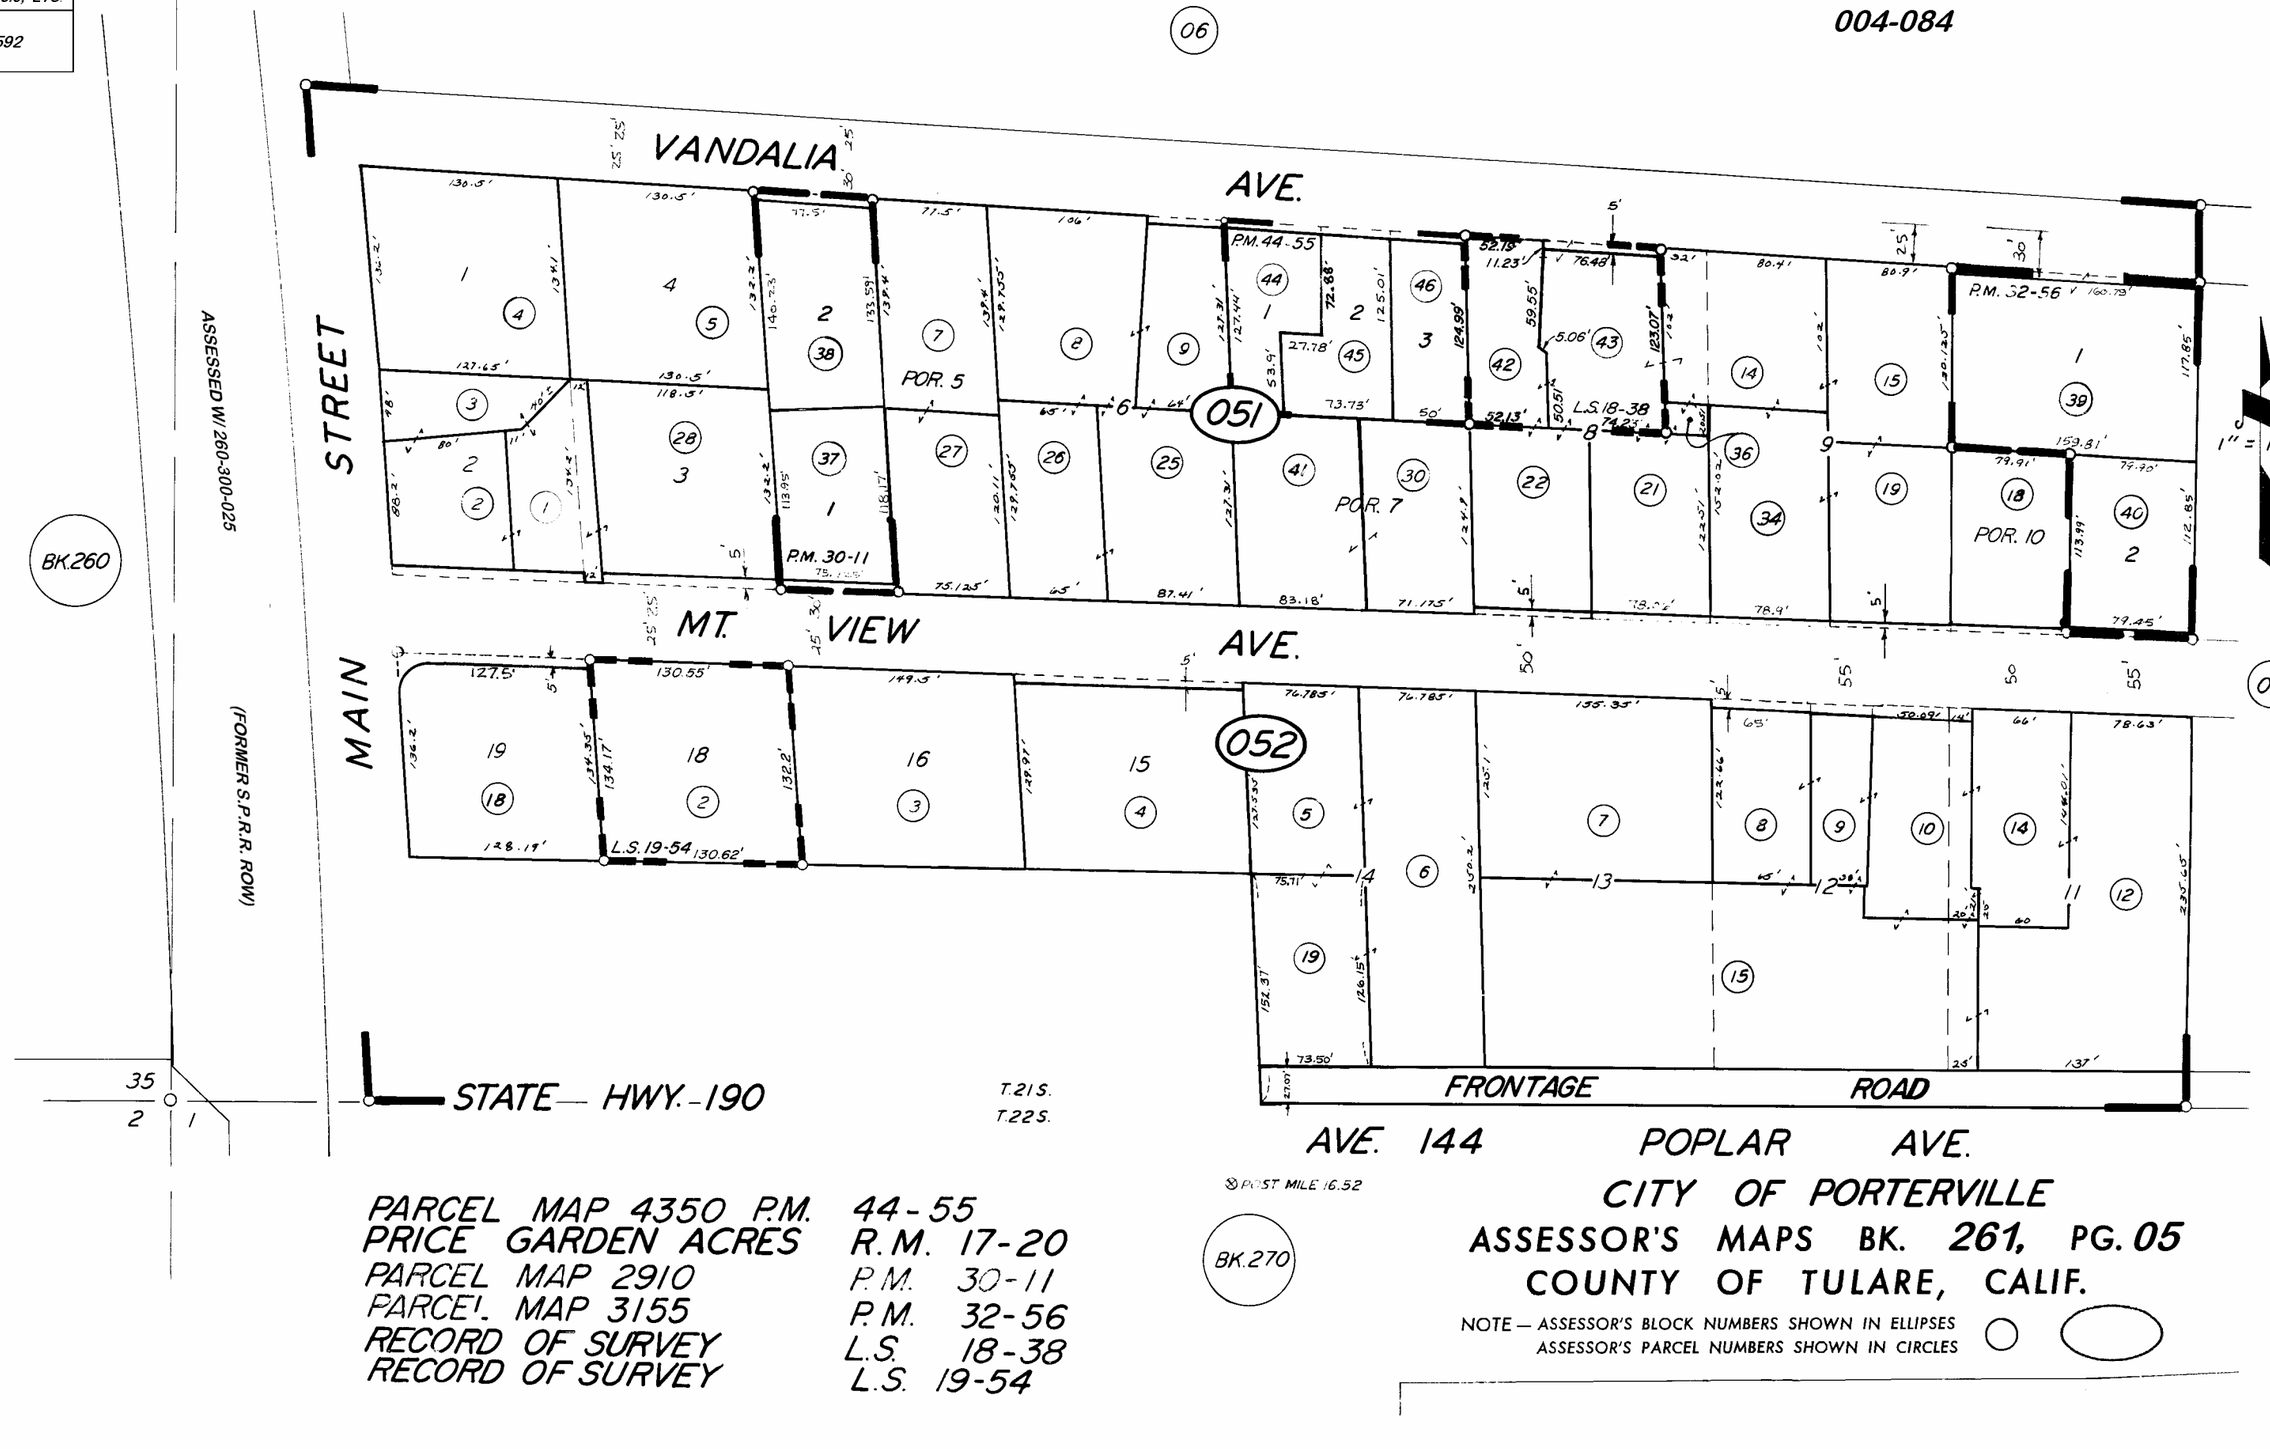

PARCEL MAP 4350 P.M. 44-55
PRICE GARDEN ACRES R.M. 17-20
PARCEL MAP 2910 P.M. 30-11
PARCEL MAP 3155 P.M. 32-56
RECORD OF SURVEY L.S. 18-38
RECORD OF SURVEY L.S. 19-54

CITY OF PORTERVILLE
ASSESSOR'S MAPS BK. 261, PG. 05
COUNTY OF TULARE, CALIF.

NOTE — ASSESSOR'S BLOCK NUMBERS SHOWN IN ELLIPSES
ASSESSOR'S PARCEL NUMBERS SHOWN IN CIRCLES