N1/2 OF NE1/4 OF NW1/4 SEC.36, T.21S., R.27E., M.D.B.&M.

Tax Area Codes 261–13
004–000
004–150

DISCLAIMER

THIS MAP WAS PREPARED FOR LOCAL PROPERTY ASSESSMENT PURPOSES ONLY AND THE PARCELS SHOWN HEREON MAY NOT COMPLY WITH STATE AND LOCAL SUBDIVISION ORDINANCES, AND NO LIABILITY IS ASSUMED FOR THE USE OF THE INFORMATION SHOWN HEREON.

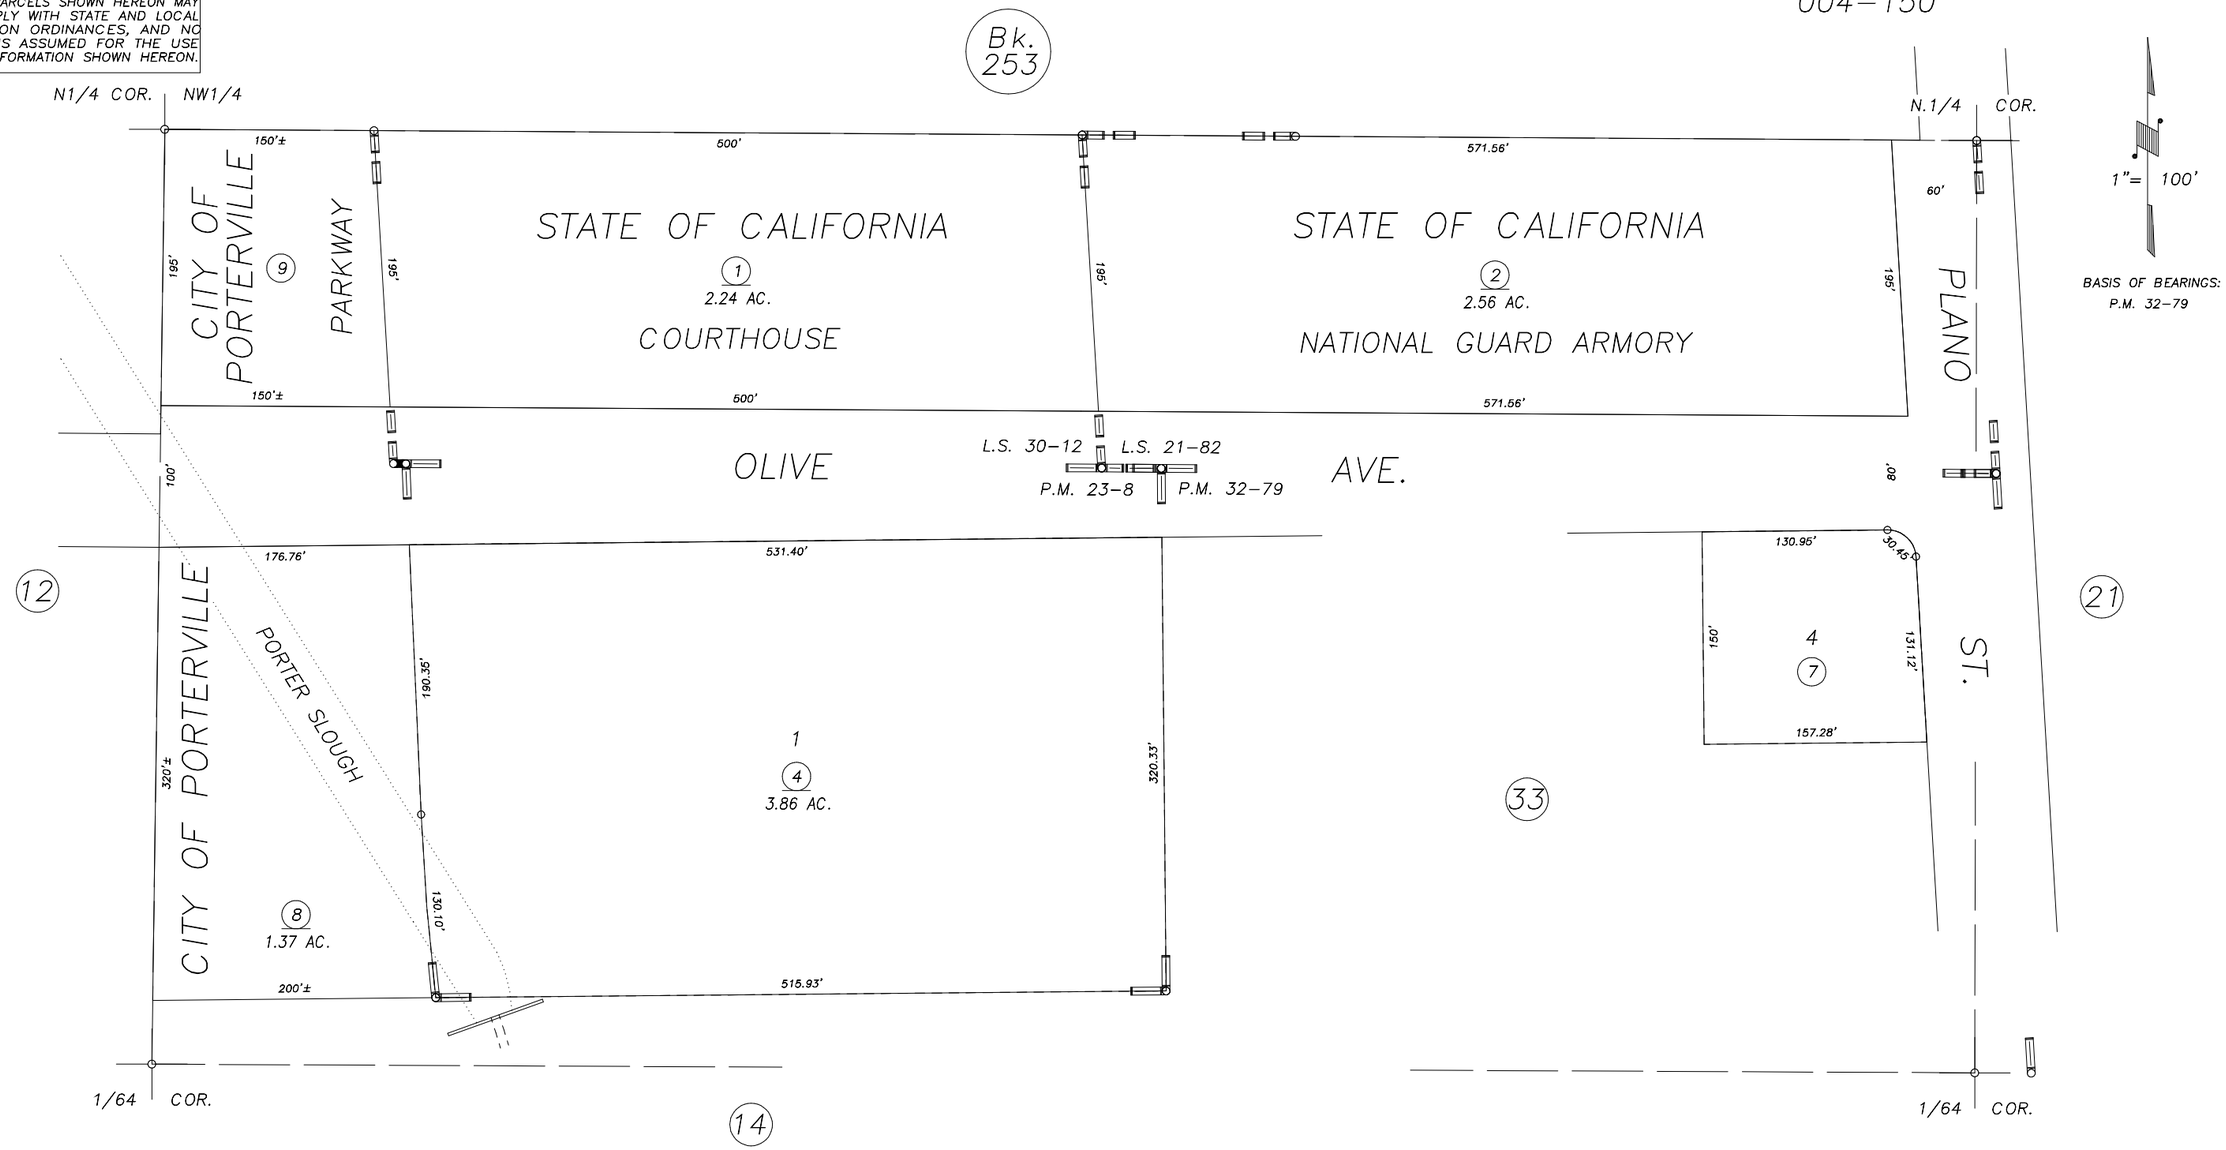

PARCEL MAP NO. 2207, P.M. 23–8
POR. PARCEL MAP NO. 3178, P.M. 32–79
POR. RECORD OF SURVEY, L.S. 21–82
POR. RECORD OF SURVEY, L.S. 30–12

CITY OF PORTERVILLE
ASSESSOR'S MAPS BK.261 , PG.13
COUNTY OF TULARE, CALIFORNIA, U.S.A.

NOTE: Assessor's Parcel Numbers Shown in Circles (1)
Assessor's Block Numbers Shown in Elipses (123)

REVISION	DATE	TECH
2004–0030530	07/30/2012	LLB