DISCLAIMER

THIS MAP WAS PREPARED FOR LOCAL PROPERTY ASSESSMENT PURPOSES ONLY AND THE PARCELS SHOWN HEREON MAY NOT COMPLY WITH STATE AND LOCAL SUBDIVISION ORDINANCES, AND NO LIABILITY IS ASSUMED FOR THE USE OF THE INFORMATION SHOWN HEREON.

N1/2 OF SE1/4 OF NW1/4 SEC.36, T.21S., R.27E., M.D.B&M.

Tax Area Code 261–15
004–084
004–150

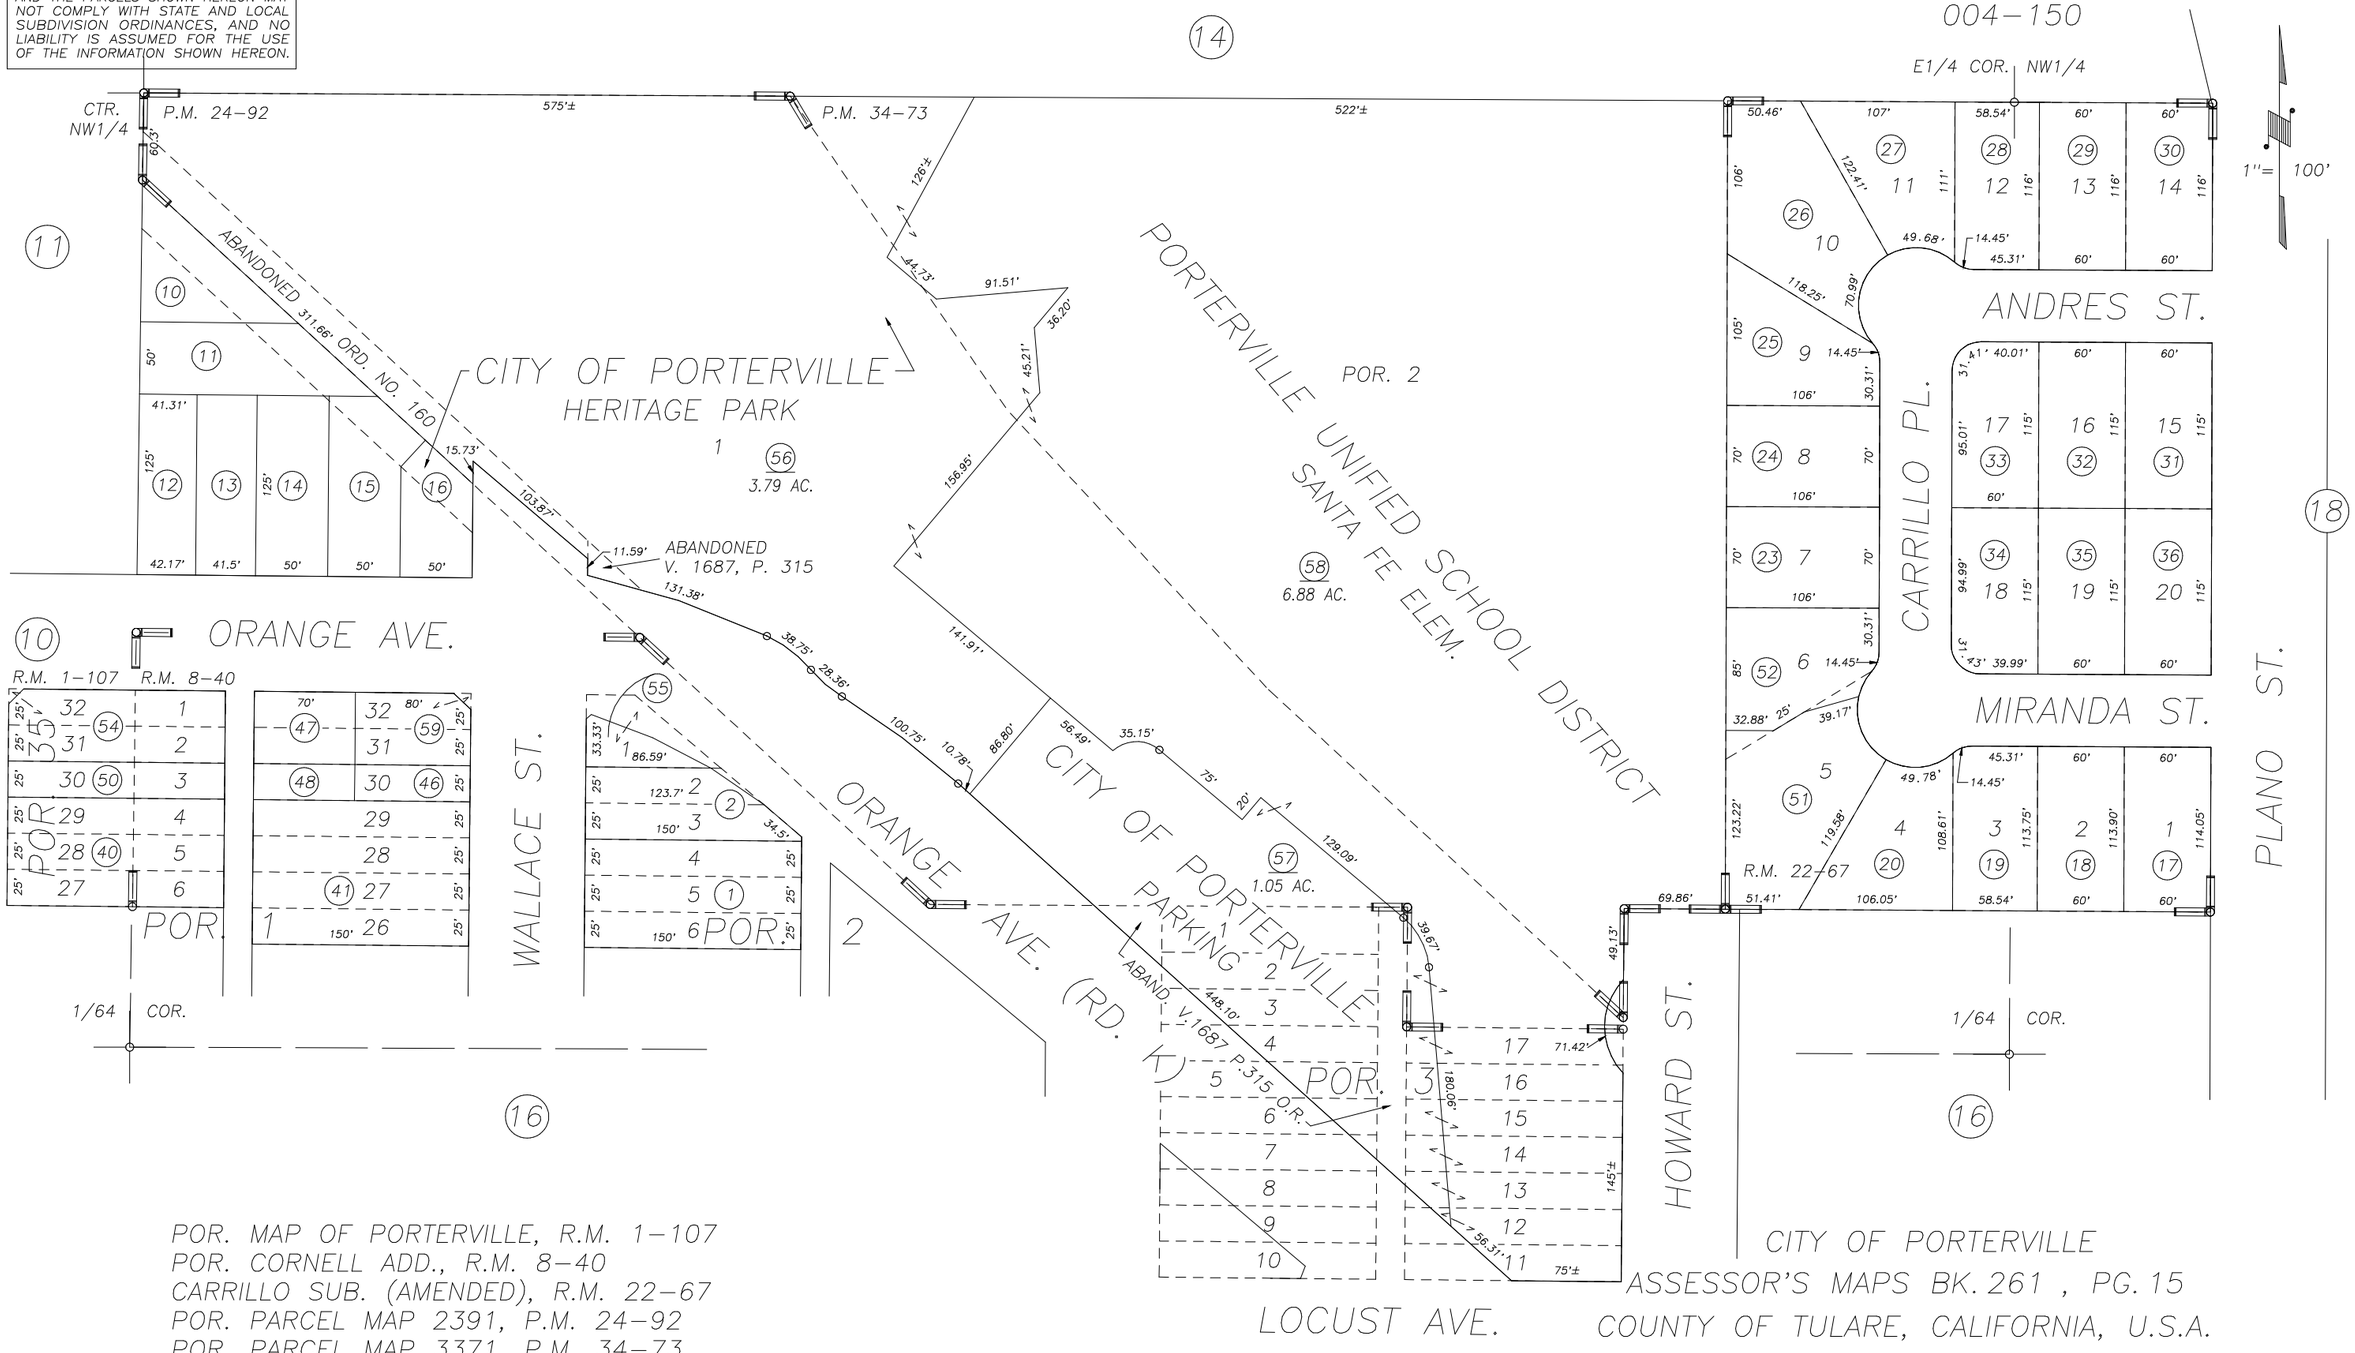

POR. MAP OF PORTERVILLE, R.M. 1–107
POR. CORNELL ADD., R.M. 8–40
CARRILLO SUB. (AMENDED), R.M. 22–67
POR. PARCEL MAP 2391, P.M. 24–92
POR. PARCEL MAP 3371, P.M. 34–73

CITY OF PORTERVILLE
ASSESSOR'S MAPS BK. 261 , PG. 15
COUNTY OF TULARE, CALIFORNIA, U.S.A.

NOTE: Assessor's Parcel Numbers Shown in Circles (1)
Assessor's Block Numbers Shown in Elipses (123)

REVISION	DATE	TECH
2004–0052721	07/30/2012	LLB