DISCLAIMER

THIS MAP WAS PREPARED FOR LOCAL PROPERTY ASSESSMENT PURPOSES ONLY AND THE PARCELS SHOWN HEREON MAY NOT COMPLY WITH STATE AND LOCAL SUBDIVISION ORDINANCES, AND NO LIABILITY IS ASSUMED FOR THE USE OF THE INFORMATION SHOWN HEREON.

POR. NE1/4 SEC.36, T.21S., R.27E., M.D.B.&M.

Tax Area Codes 004-000

261-19

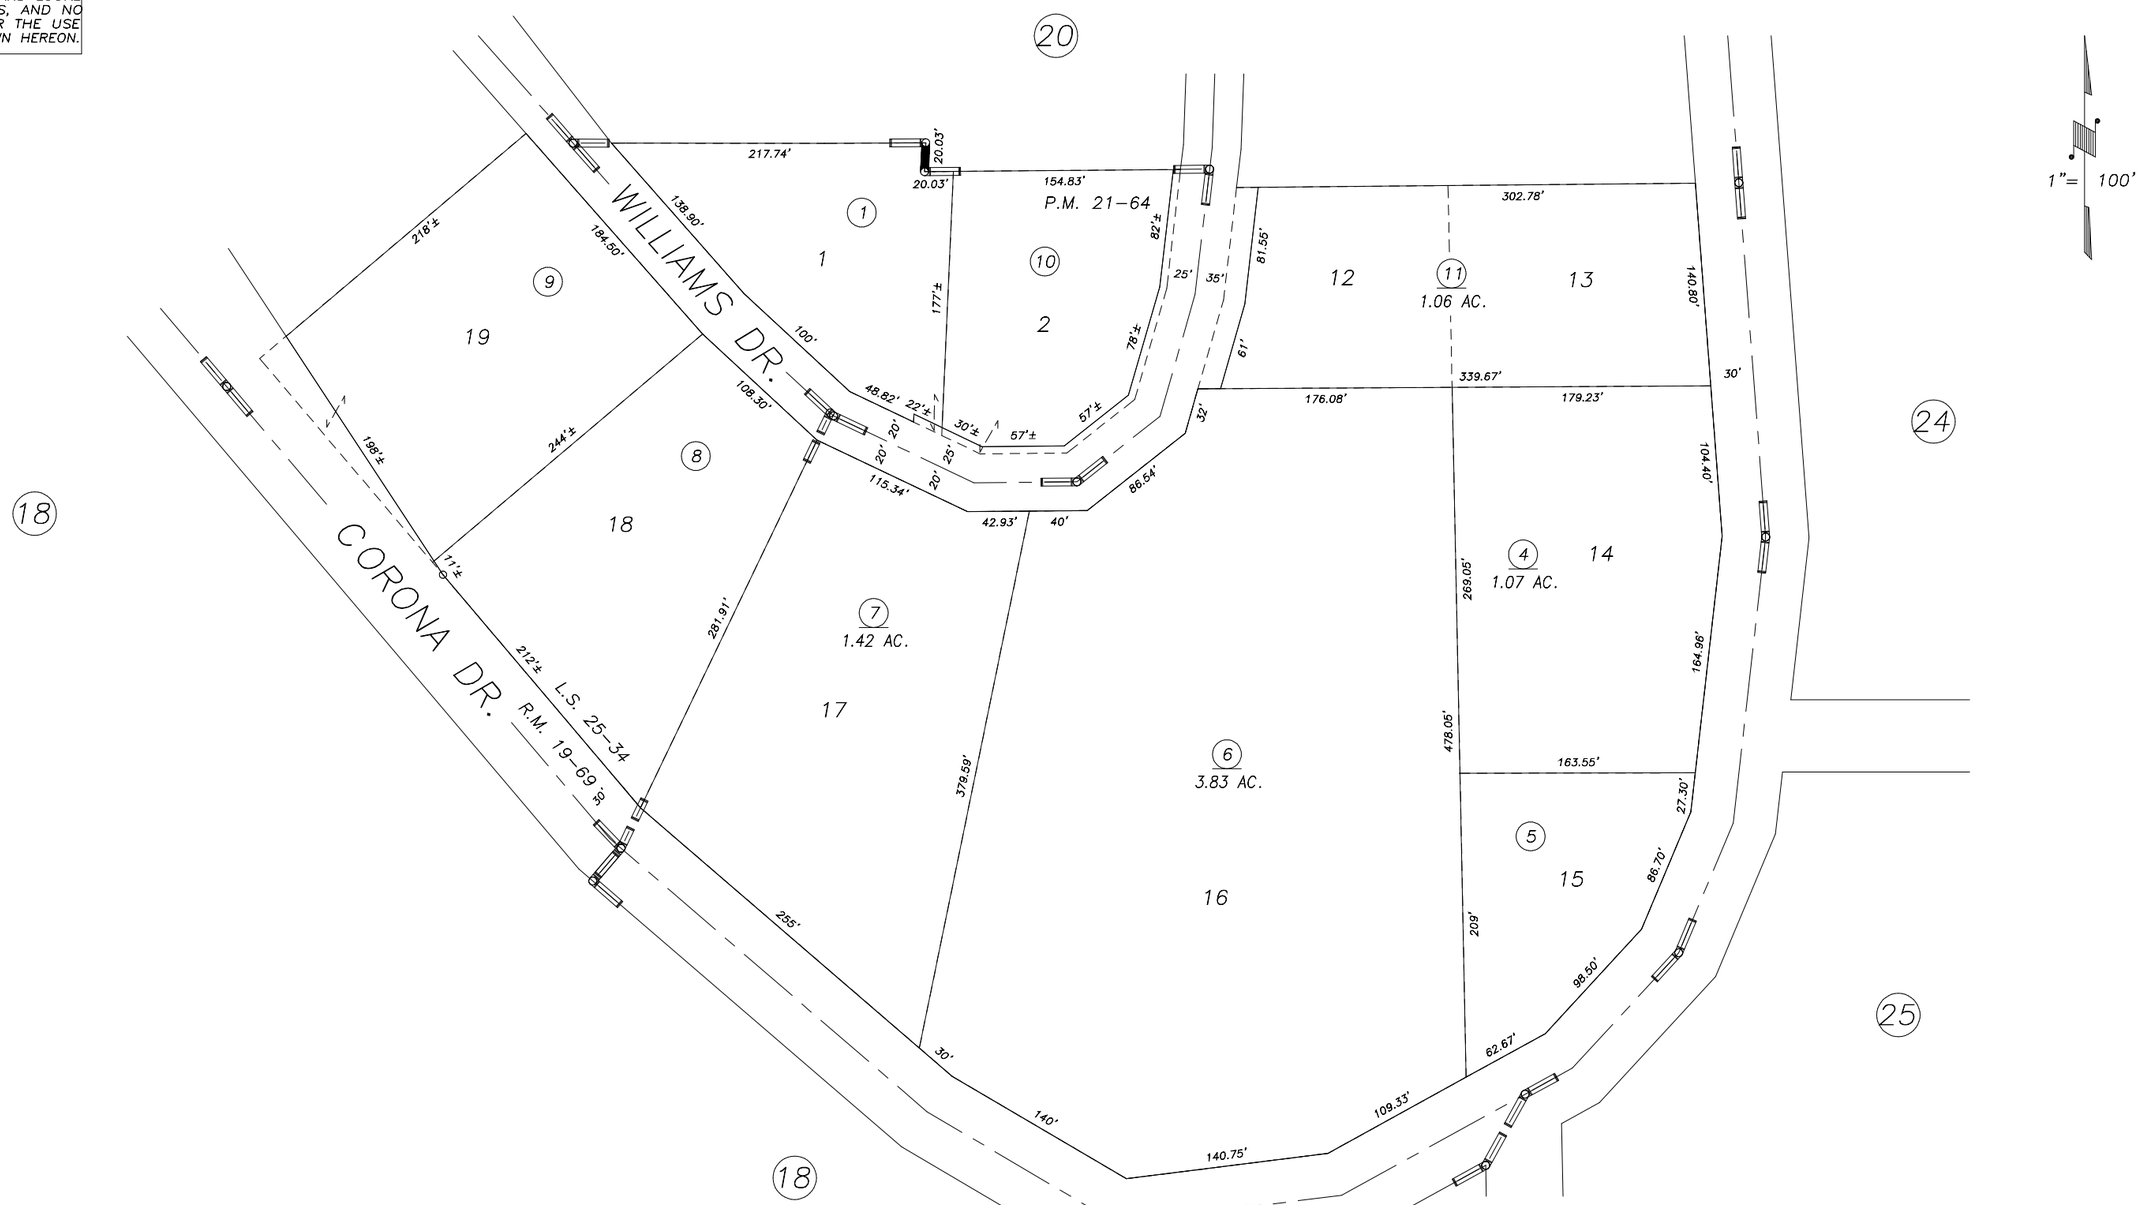

POR. CORONA HEIGHTS , R.M. 19-69
PARCEL MAP 2063, P.M. 21-64
POR. RECORD OF SURVEY, L.S. 25-34
POR. RECORD OF SURVEY, L.S. 21-68 (SEC.36, ET.AL.)

CITY OF PORTERVILLE
ASSESSOR'S MAPS BK.261 , PG.19
COUNTY OF TULARE, CALIFORNIA, U.S.A.

NOTE: Assessor's Parcel Numbers Shown in Circles (1)
Assessor's Block Numbers Shown in Elipses (123)

REVISION	DATE	TECH
2002-0008267	08/01/2002	SU