DISCLAIMER

THIS MAP WAS PREPARED FOR LOCAL PROPERTY ASSESSMENT PURPOSES ONLY. THE PARCELS SHOWN HEREON MAY NOT COMPLY WITH STATE AND LOCAL SUBDIVISION ORDINANCES. NO LIABILITY IS ASSUMED FOR THE USE OF THE INFORMATION HEREON.

REVISED: 09/01/2010
REASON: OMIT "OVERLAP" NOTE
CAD TECH: KMS

N'LY. POR. NE 1/4 OF SW 1/4 SEC. 31, T.21S., R.28E., M.D.B.&M.

TAX CODE AREA 262-19
126-002

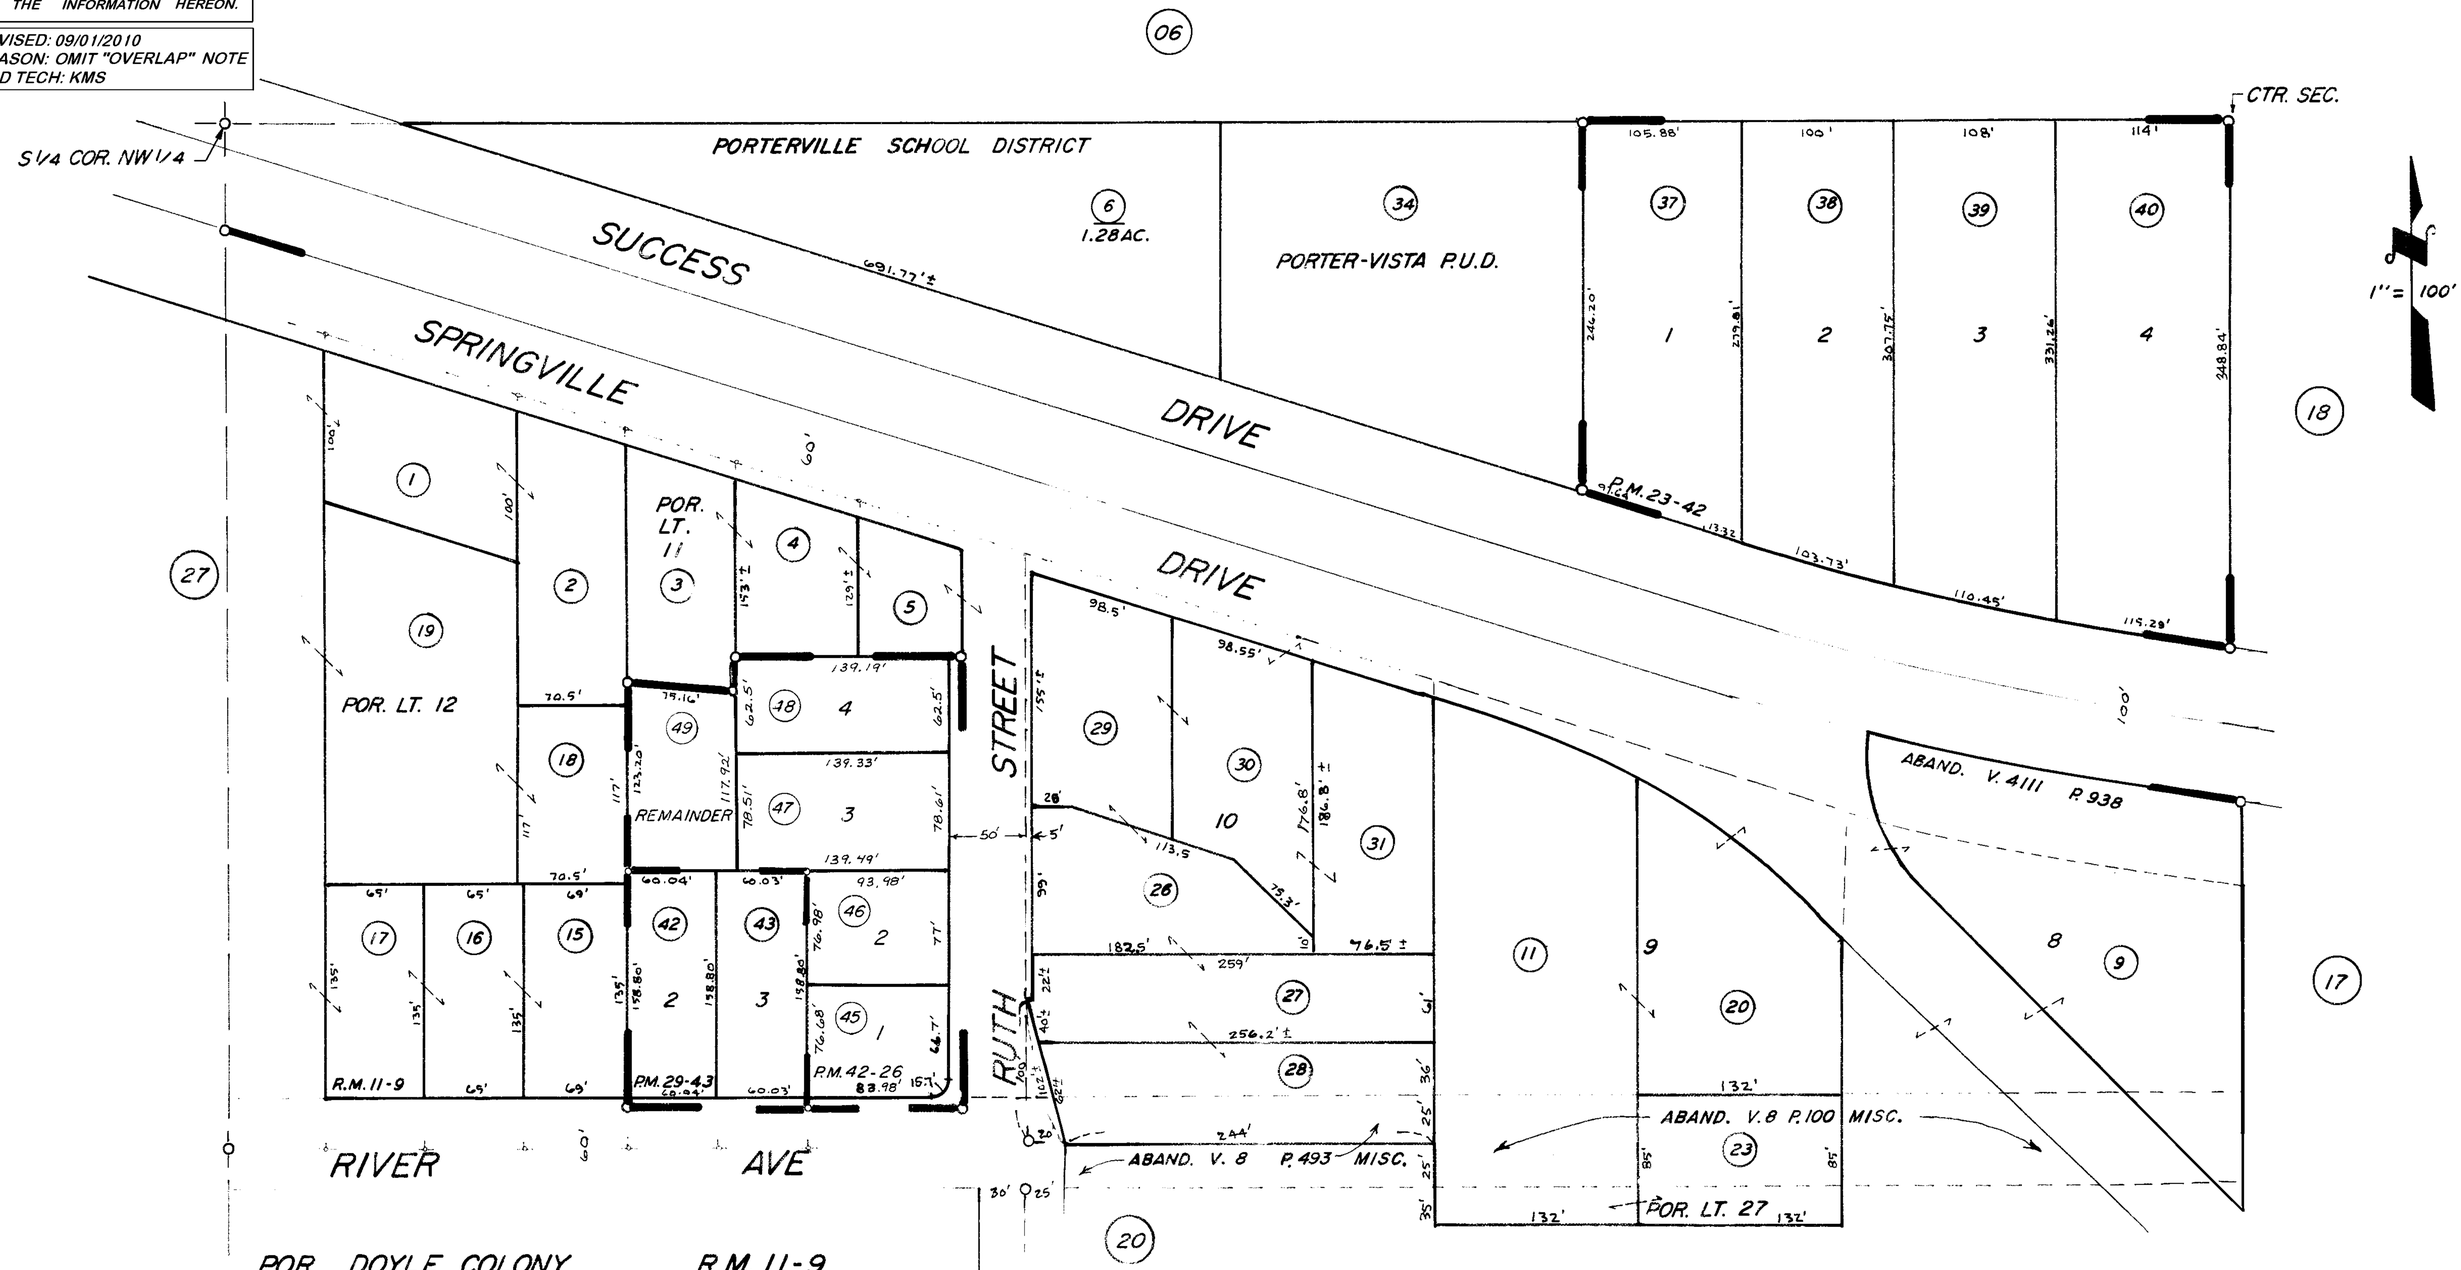

POR. DOYLE COLONY R.M. 11-9
PARCEL MAP 2241 P.M. 23-42
PARCEL MAP 2842 P.M. 29-43
PARCEL MAP 4122 P.M. 42-26

ASSESSOR'S MAPS BK. 262, PG. 19.
COUNTY OF TULARE, CALIF.

NOTE—ASSESSOR'S BLOCK NUMBERS SHOWN IN ELLIPSES
ASSESSOR'S PARCEL NUMBERS SHOWN IN CIRCLES