N1/2 OF SE1/4 OF SW1/4 SEC.31, T.21S., R.28E., M.D.B.&M.

Tax Area Codes 262-23
004-000
004-111
126-002

DISCLAIMER

THIS MAP WAS PREPARED FOR LOCAL PROPERTY ASSESSMENT PURPOSES ONLY AND THE PARCELS SHOWN HEREON MAY NOT COMPLY WITH STATE AND LOCAL SUBDIVISION ORDINANCES, AND NO LIABILITY IS ASSUMED FOR THE USE OF THE INFORMATION SHOWN HEREON.

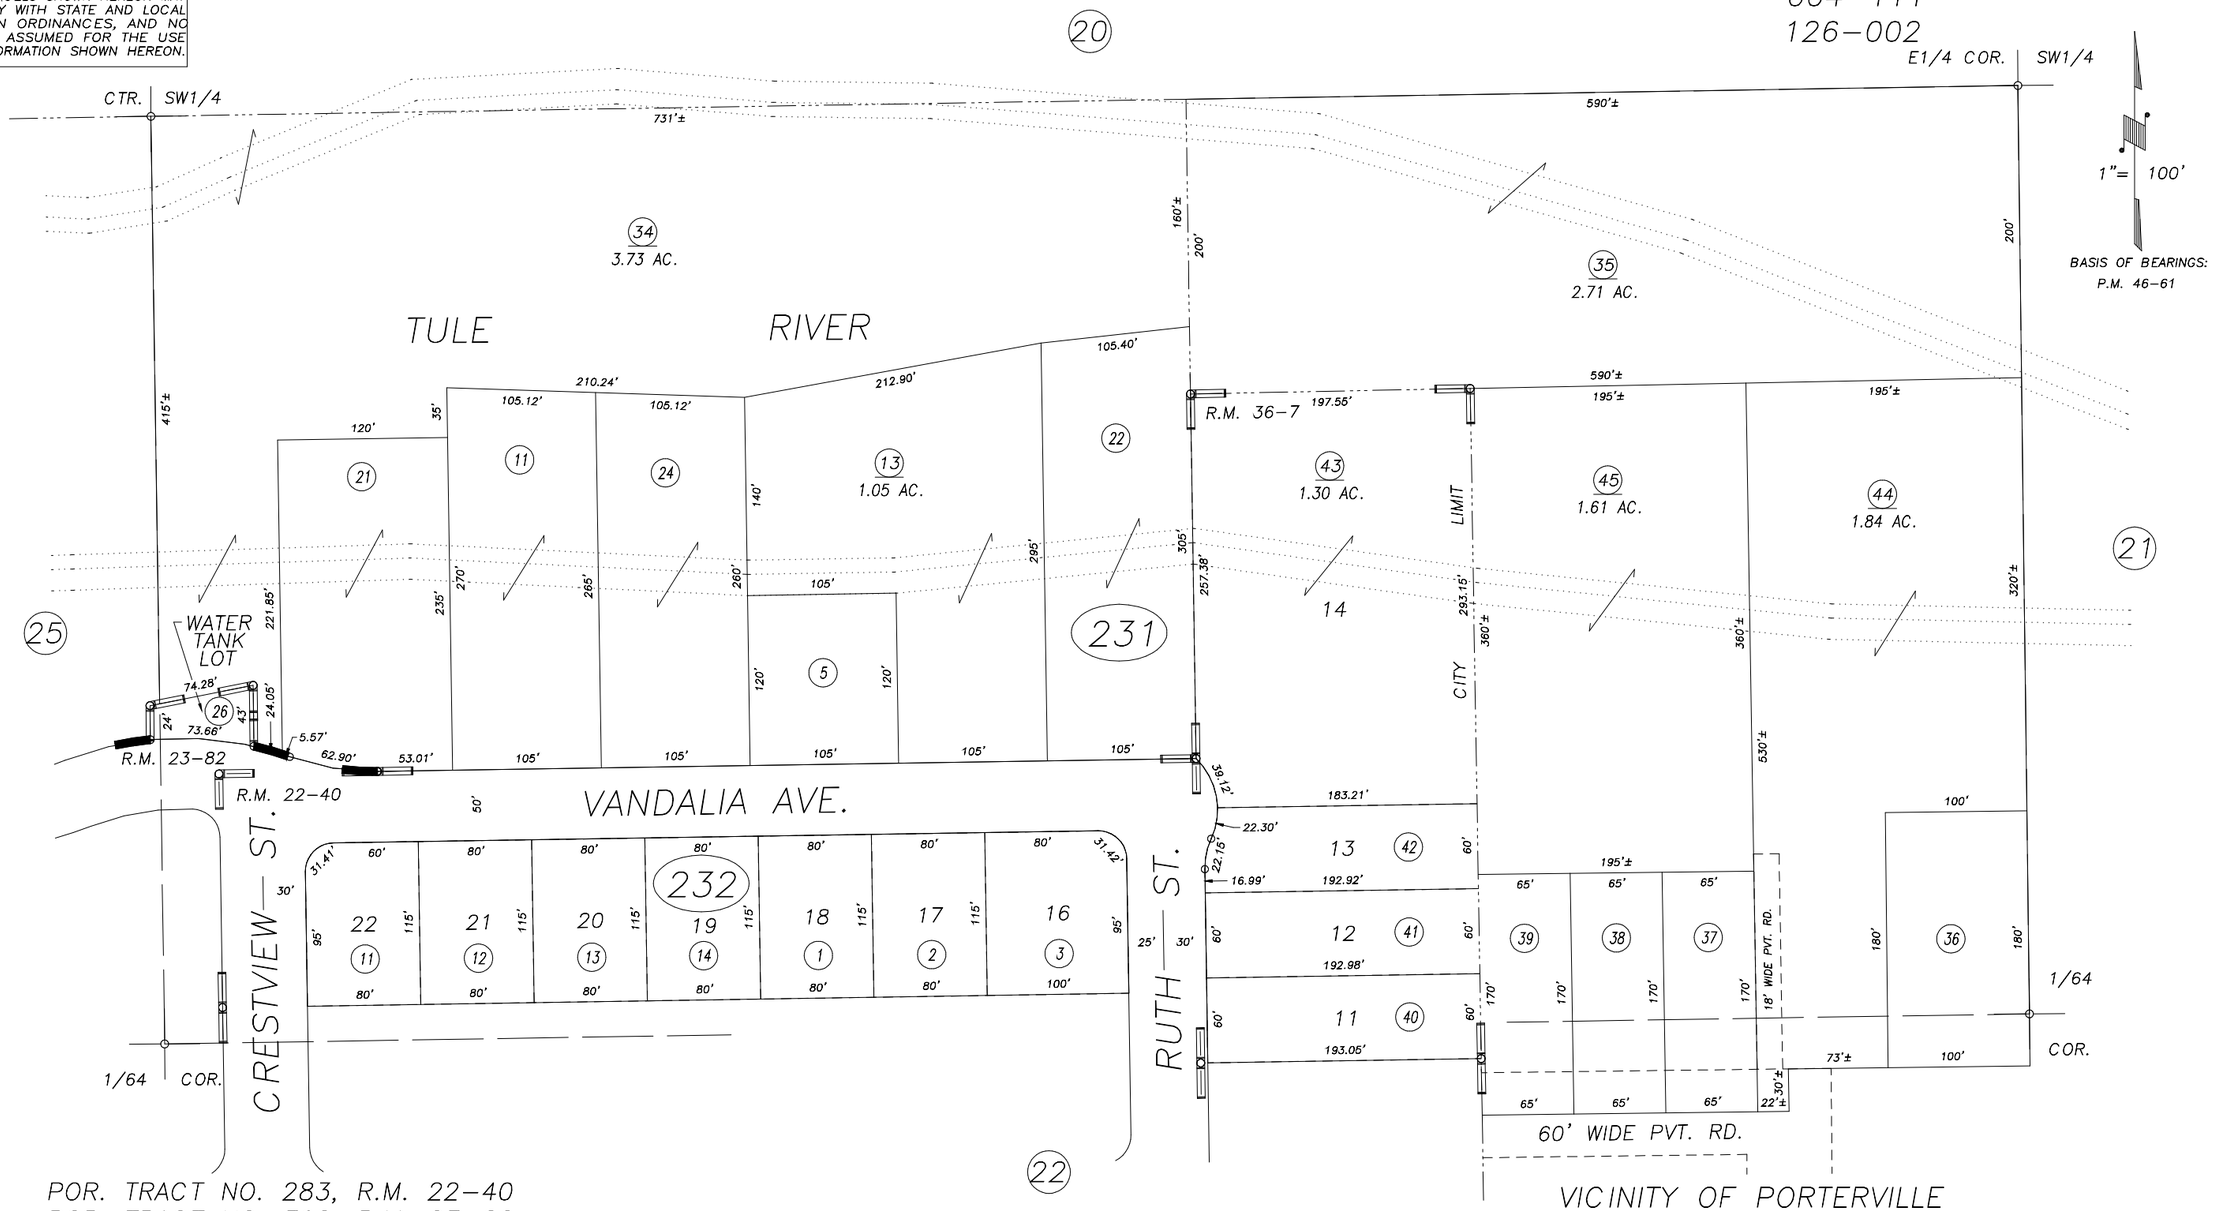

POR. TRACT NO. 283, R.M. 22-40
POR. TRACT NO. 398, R.M. 23-82
POR. CLEARBROOK ESTATES, R.M. 36-7

VICINITY OF PORTERVILLE
ASSESSOR'S MAPS BK.262 , PG.23
COUNTY OF TULARE, CALIFORNIA, U.S.A.

NOTE: Assessor's Parcel Numbers Shown in Circles (1)
Assessor's Block Numbers Shown in Elipses (123)

CAD CONVERSION	12/21/2005	PHN
REVISION	DATE	TECH