N1/2 OF SW1/4 OF SW1/4 SEC.31, T.21S., R.28E., M.D.B.&M.

Tax Area Codes 262–25
004–000

DISCLAIMER

THIS MAP WAS PREPARED FOR LOCAL PROPERTY ASSESSMENT PURPOSES ONLY AND THE PARCELS SHOWN HEREON MAY NOT COMPLY WITH STATE AND LOCAL SUBDIVISION ORDINANCES, AND NO LIABILITY IS ASSUMED FOR THE USE OF THE INFORMATION SHOWN HEREON.

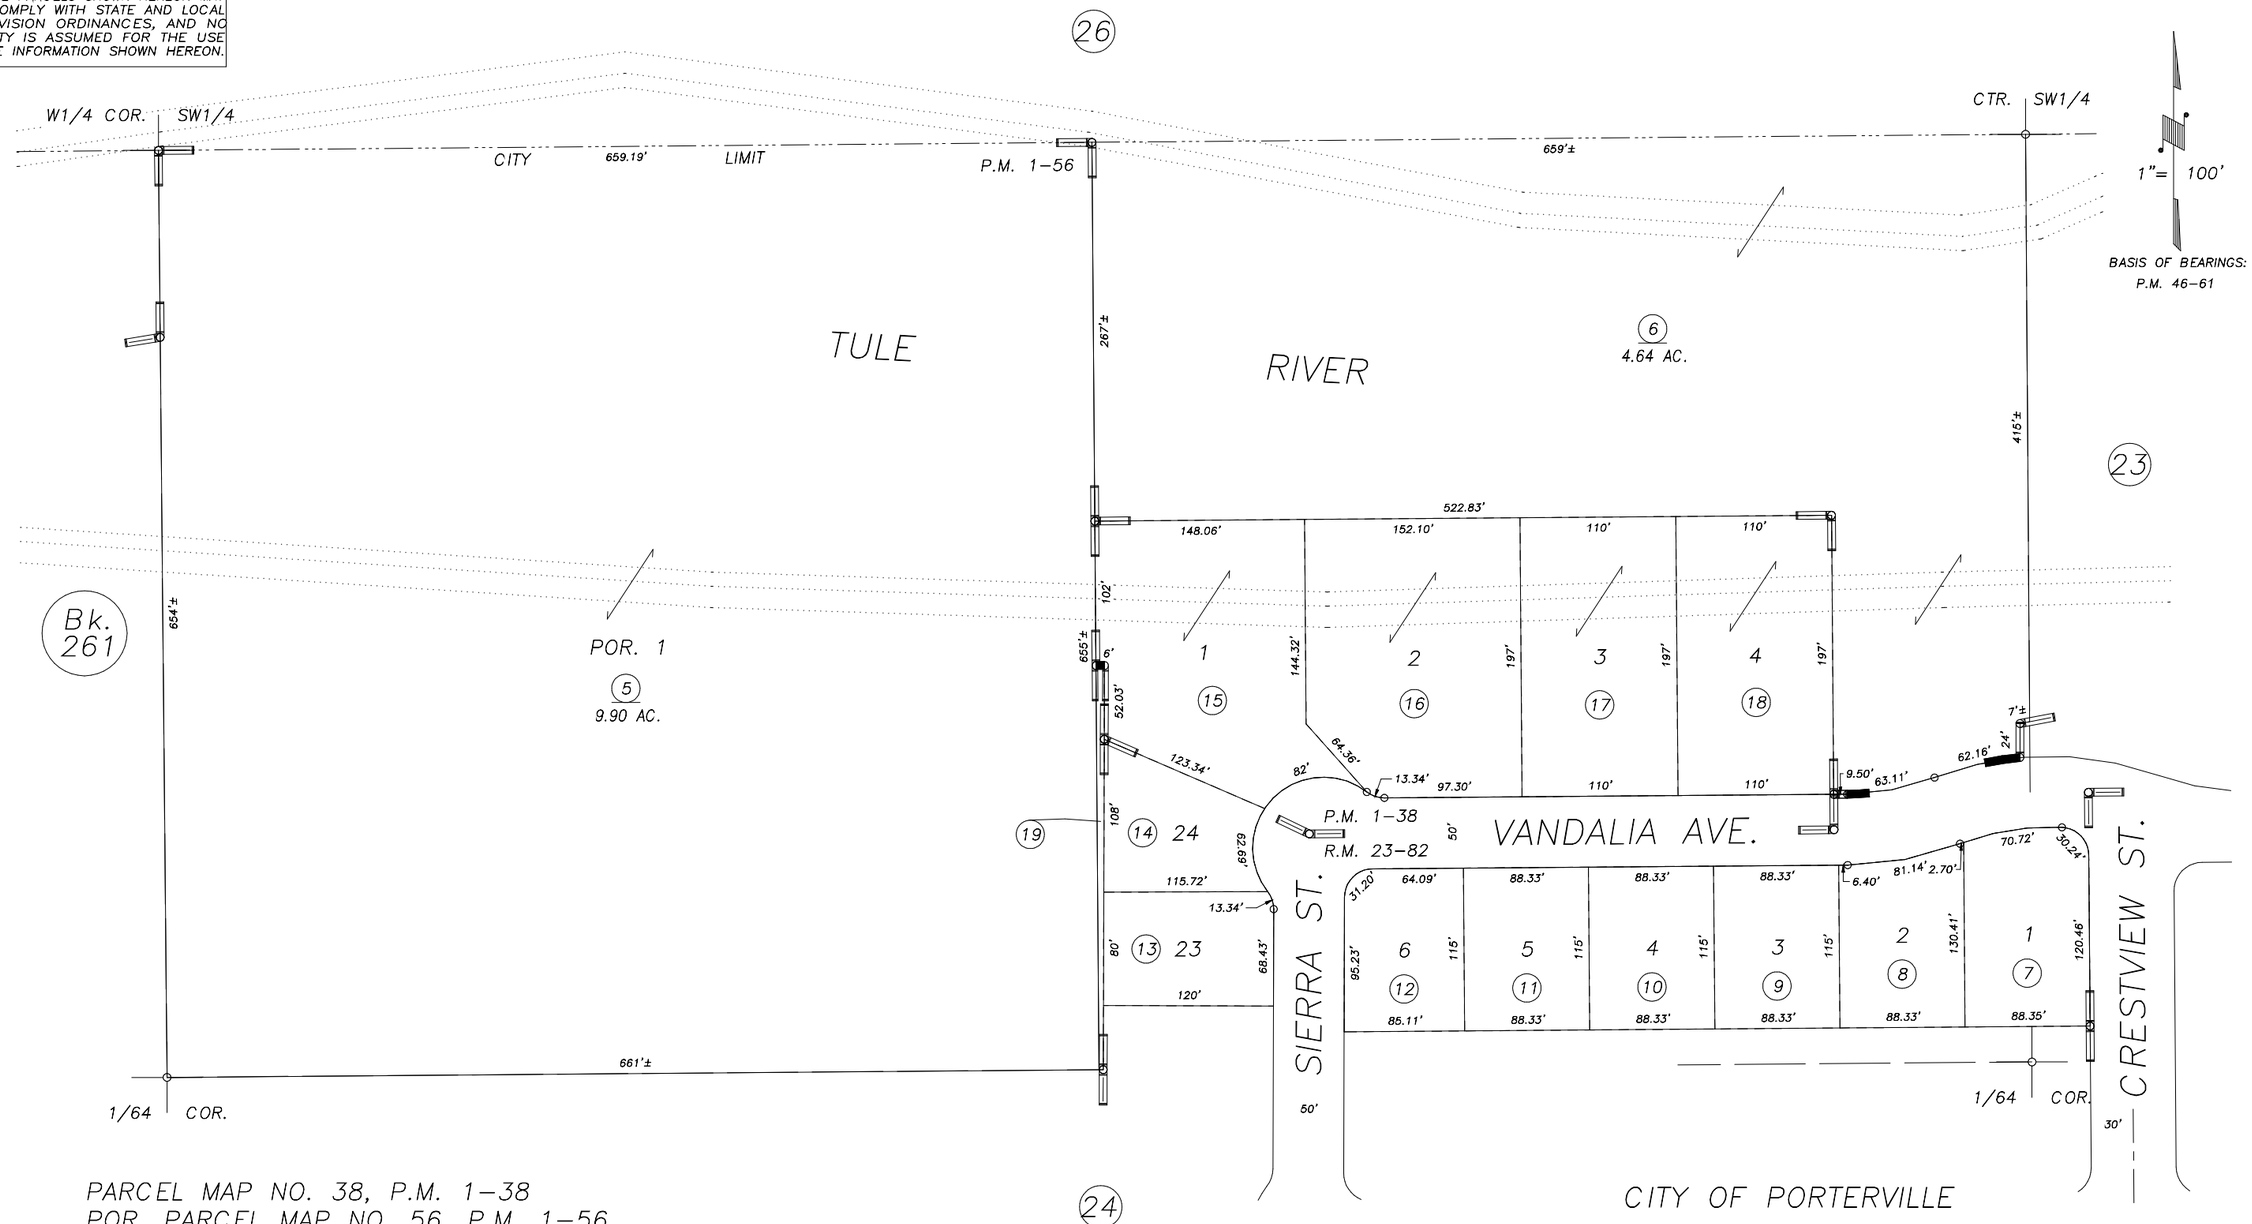

PARCEL MAP NO. 38, P.M. 1–38
POR. PARCEL MAP NO. 56, P.M. 1–56
POR. TRACT NO. 398, R.M. 23–82

CITY OF PORTERVILLE
ASSESSOR'S MAPS BK.262 , PG.25
COUNTY OF TULARE, CALIFORNIA, U.S.A.

NOTE: Assessor's Parcel Numbers Shown in Circles (1)
Assessor's Block Numbers Shown in Elipses (123)

REVISION	DATE	TECH
CAD CONVERSION	12/21/2005	PHN