N1/2 OF SW1/4 OF NW1/4 SEC.32, T.21S., R.28E., M.D.B.&M.

Tax Area Codes 263-01
055-001

DISCLAIMER

THIS MAP WAS PREPARED FOR LOCAL PROPERTY ASSESSMENT PURPOSES ONLY AND THE PARCELS SHOWN HEREON MAY NOT COMPLY WITH STATE AND LOCAL SUBDIVISION ORDINANCES, AND NO LIABILITY IS ASSUMED FOR THE USE OF THE INFORMATION SHOWN HEREON.

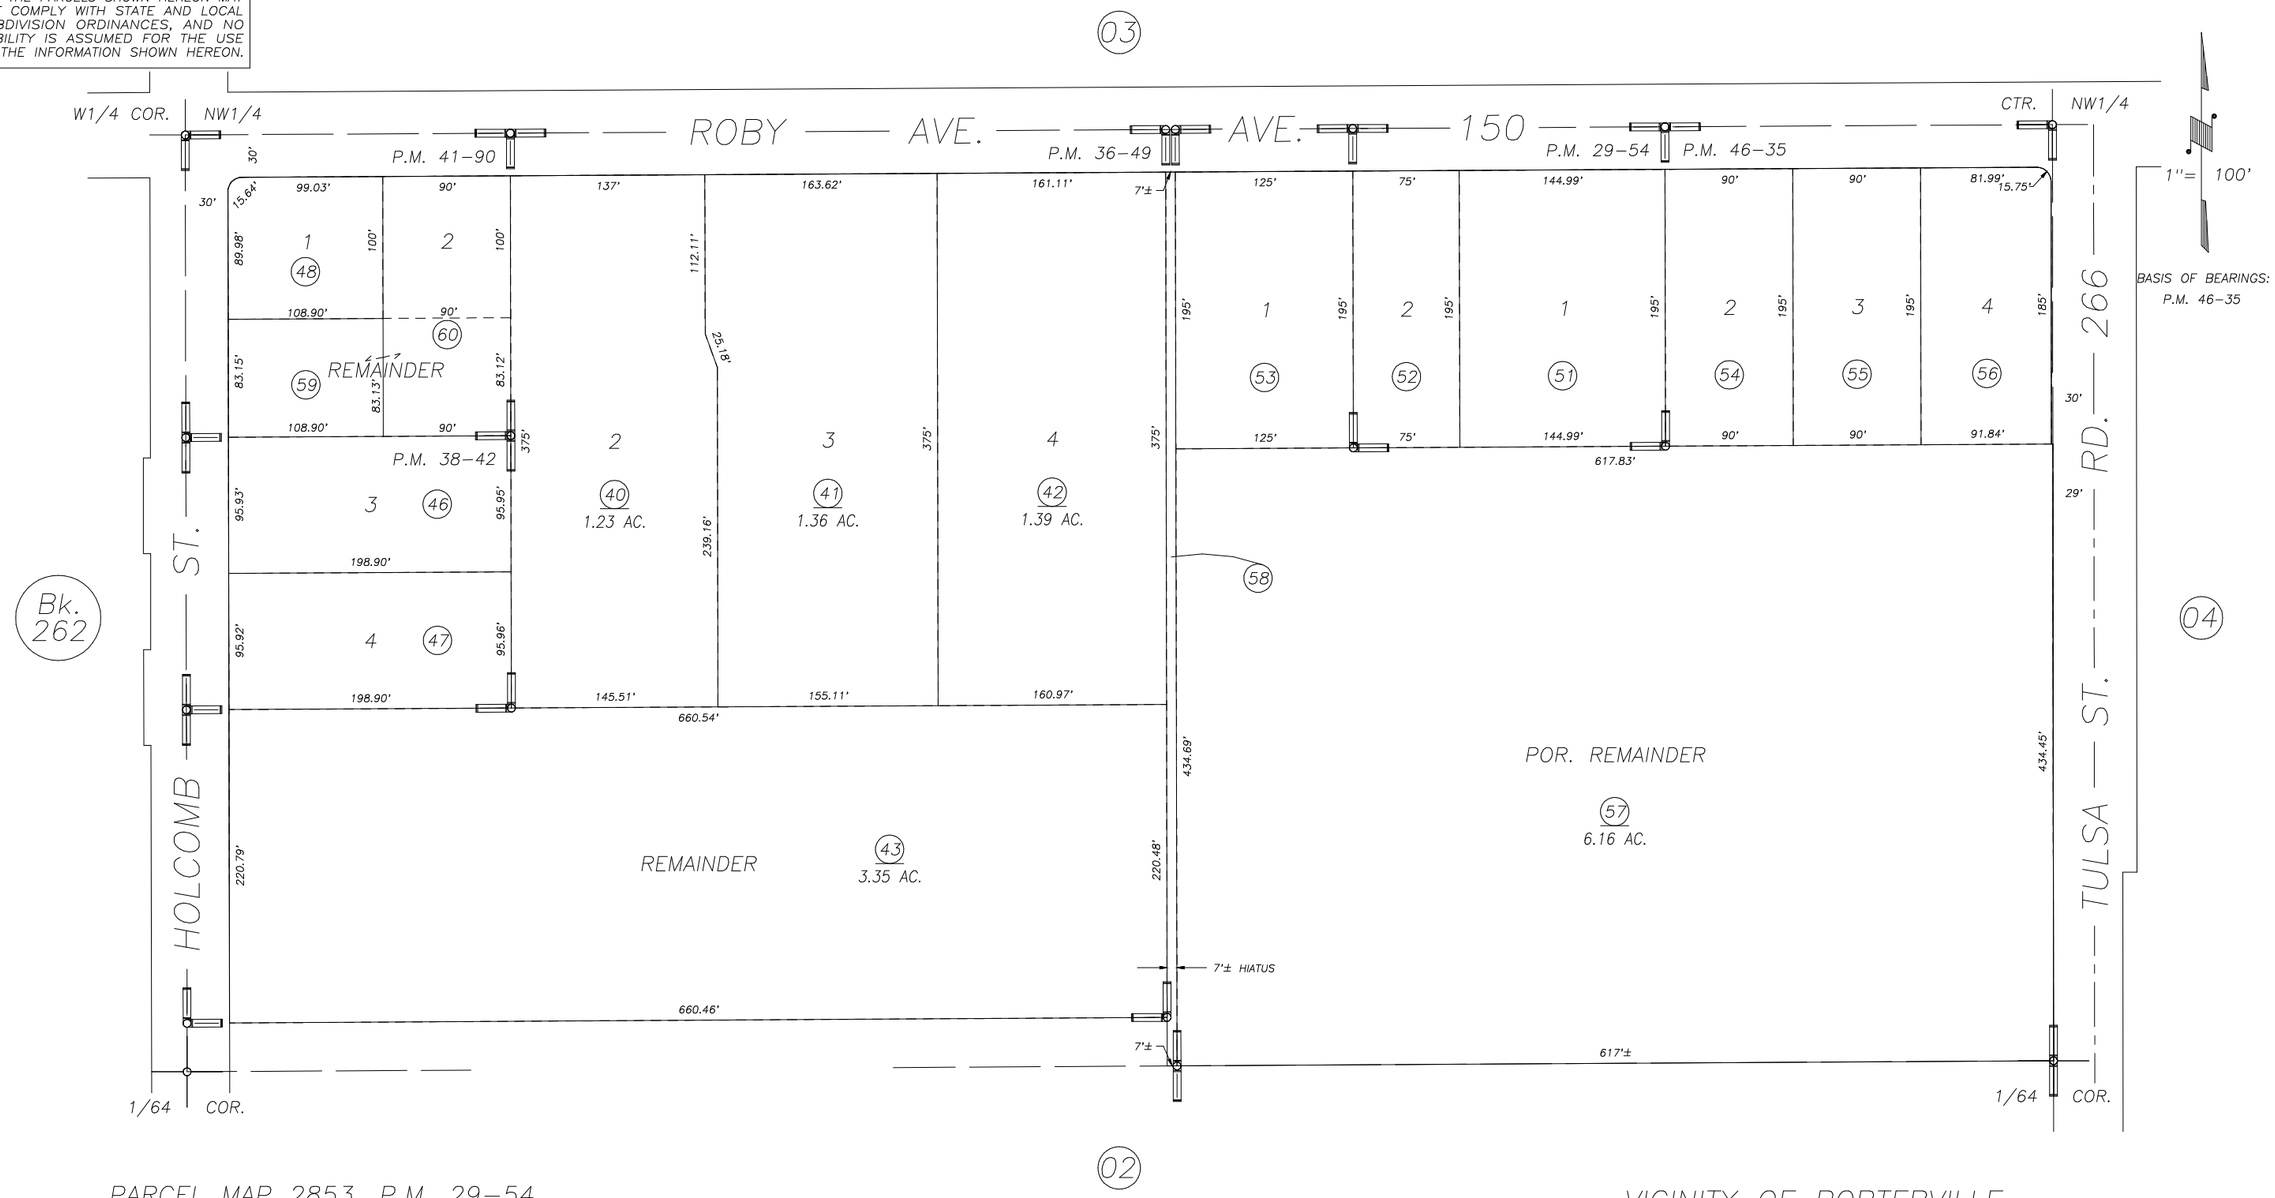

PARCEL MAP 2853, P.M. 29-54
PARCEL MAP 3546, P.M. 36-49
PARCEL MAP 3739, P.M. 38-42
PARCEL MAP 4086, P.M. 41-90
POR. PARCEL MAP 4530, P.M. 46-35

VICINITY OF PORTERVILLE
ASSESSOR'S MAPS BK. 263 , PG. 01
COUNTY OF TULARE, CALIFORNIA, U.S.A.

NOTE: Assessor's Parcel Numbers Shown in Circles (1)
Assessor's Block Numbers Shown in Elipses (123)

REVISION	DATE	TECH
2006-0036920	4/30/2013	NFL