S1/2 OF SW1/4 OF NW1/4 SEC.32, T.21S., R.28E., M.D.B.&M.

Tax Area Codes 263–02
004–003
055–001

DISCLAIMER

THIS MAP WAS PREPARED FOR LOCAL PROPERTY ASSESSMENT PURPOSES ONLY AND THE PARCELS SHOWN HEREON MAY NOT COMPLY WITH STATE AND LOCAL SUBDIVISION ORDINANCES, AND NO LIABILITY IS ASSUMED FOR THE USE OF THE INFORMATION SHOWN HEREON.

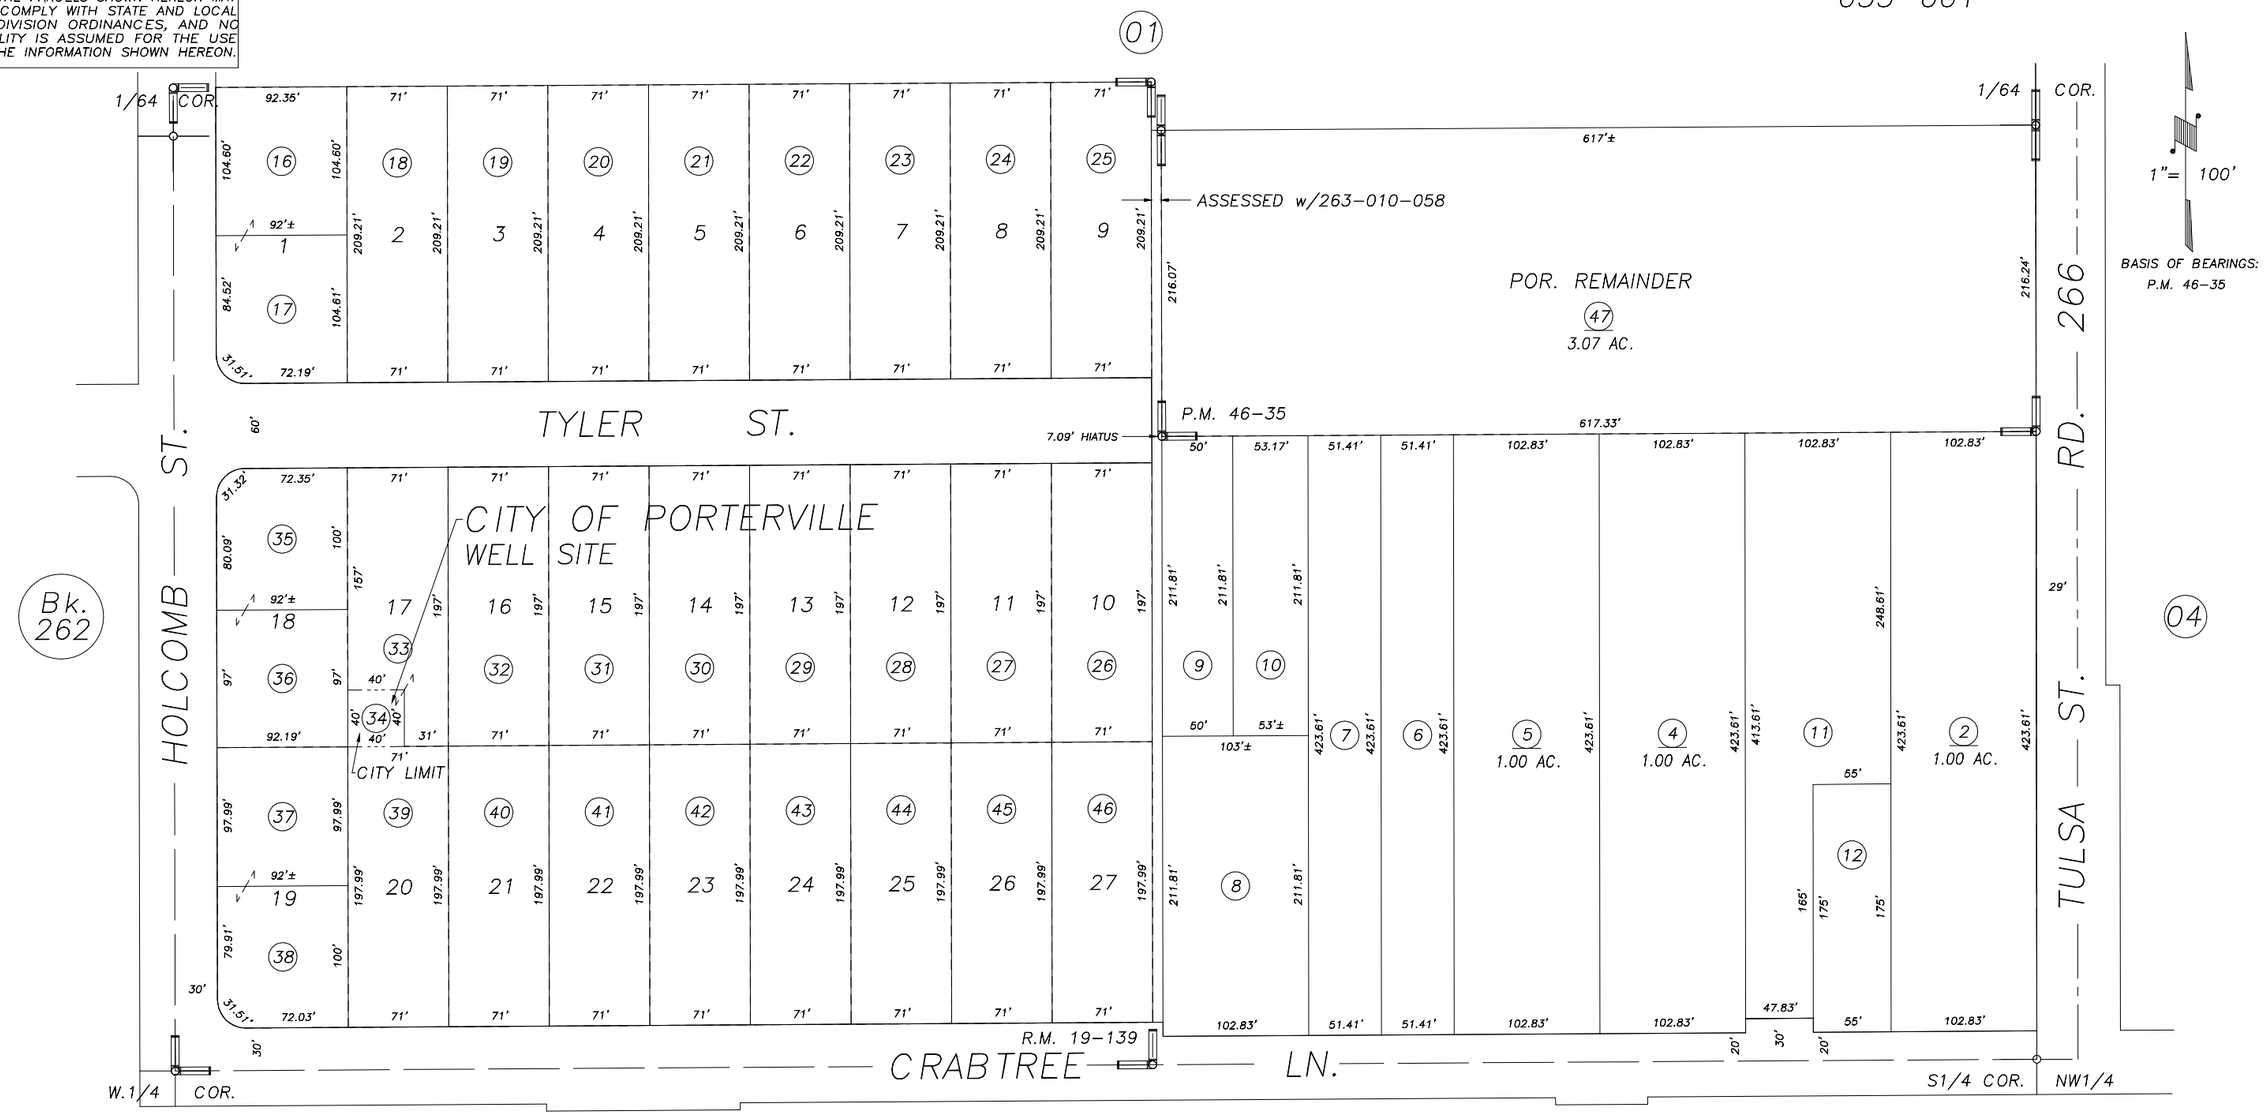


TRACT NO. 109, R.M. 19–139
POR. PARCEL MAP 4530, P.M. 46–35

26

25

VICINITY OF PORTERVILLE
ASSESSOR'S MAPS BK.263 , PG.02
COUNTY OF TULARE, CALIFORNIA, U.S.A.

NOTE: Assessor's Parcel Numbers Shown in Circles (1)
Assessor's Block Numbers Shown in Elipses (123)

| REVISION | DATE | TECH |
|---|---|---|
| 2002–0063609 | 07/23/2004 | PHN |