DISCLAIMER

THIS MAP WAS PREPARED FOR LOCAL PROPERTY ASSESSMENT PURPOSES ONLY. THE PARCELS SHOWN HEREON MAY NOT COMPLY WITH STATE AND LOCAL SUBDIVISION ORDINANCES. NO LIABILITY IS ASSUMED FOR THE USE OF THE INFORMATION HEREON.

REVISED: 04/25/2013
REASON: 2012-0087396
CAD TECH: JRS

N ½ OF SW¼ OF NE ¼ SEC. 32, T.21S., R.28E., M.D.B.&M.

TAX CODE AREA **263-07**

055-001

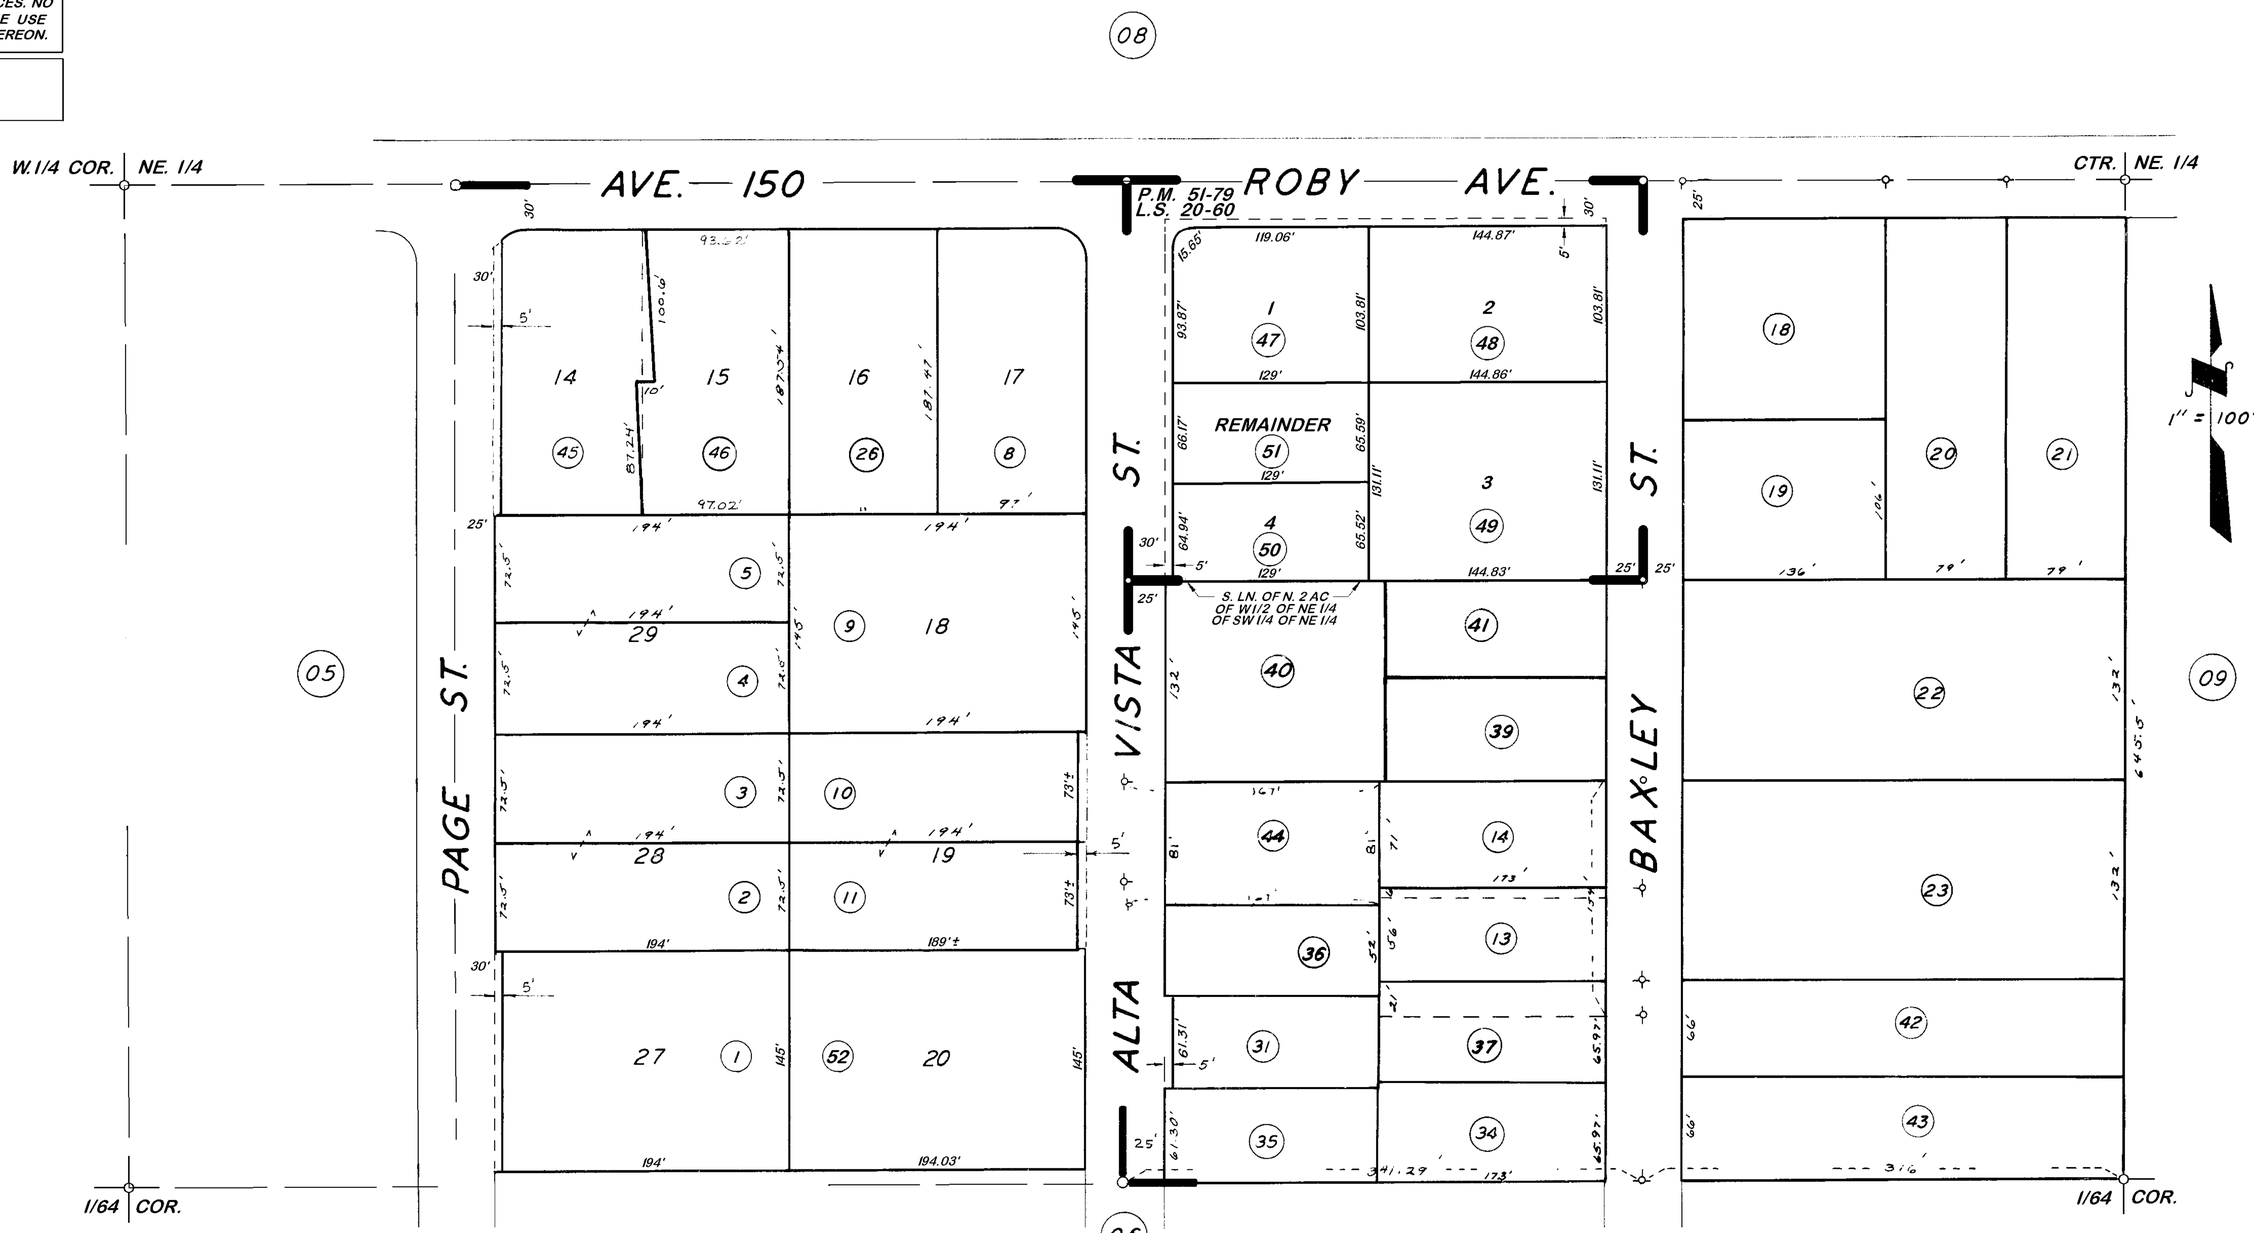

POR. TRACT NO. 42, R.M. 19-106
RECORD OF SURVEY, L.S. 20-60
PARCEL MAP NO. 5073, P.M. 51-79

ASSESSOR'S MAPS BK. **263**, PG. **07**.
COUNTY OF TULARE, CALIF.

NOTE — ASSESSOR'S BLOCK NUMBERS SHOWN IN ELLIPSES
ASSESSOR'S PARCEL NUMBERS SHOWN IN CIRCLES