E 1/2 OF SW 1/4 & POR. SW 1/4 OF SE 1/4 SEC. 33, T.21S., R.28E., M.D.B. &M.

TAX CODE AREA 055-001

264-01

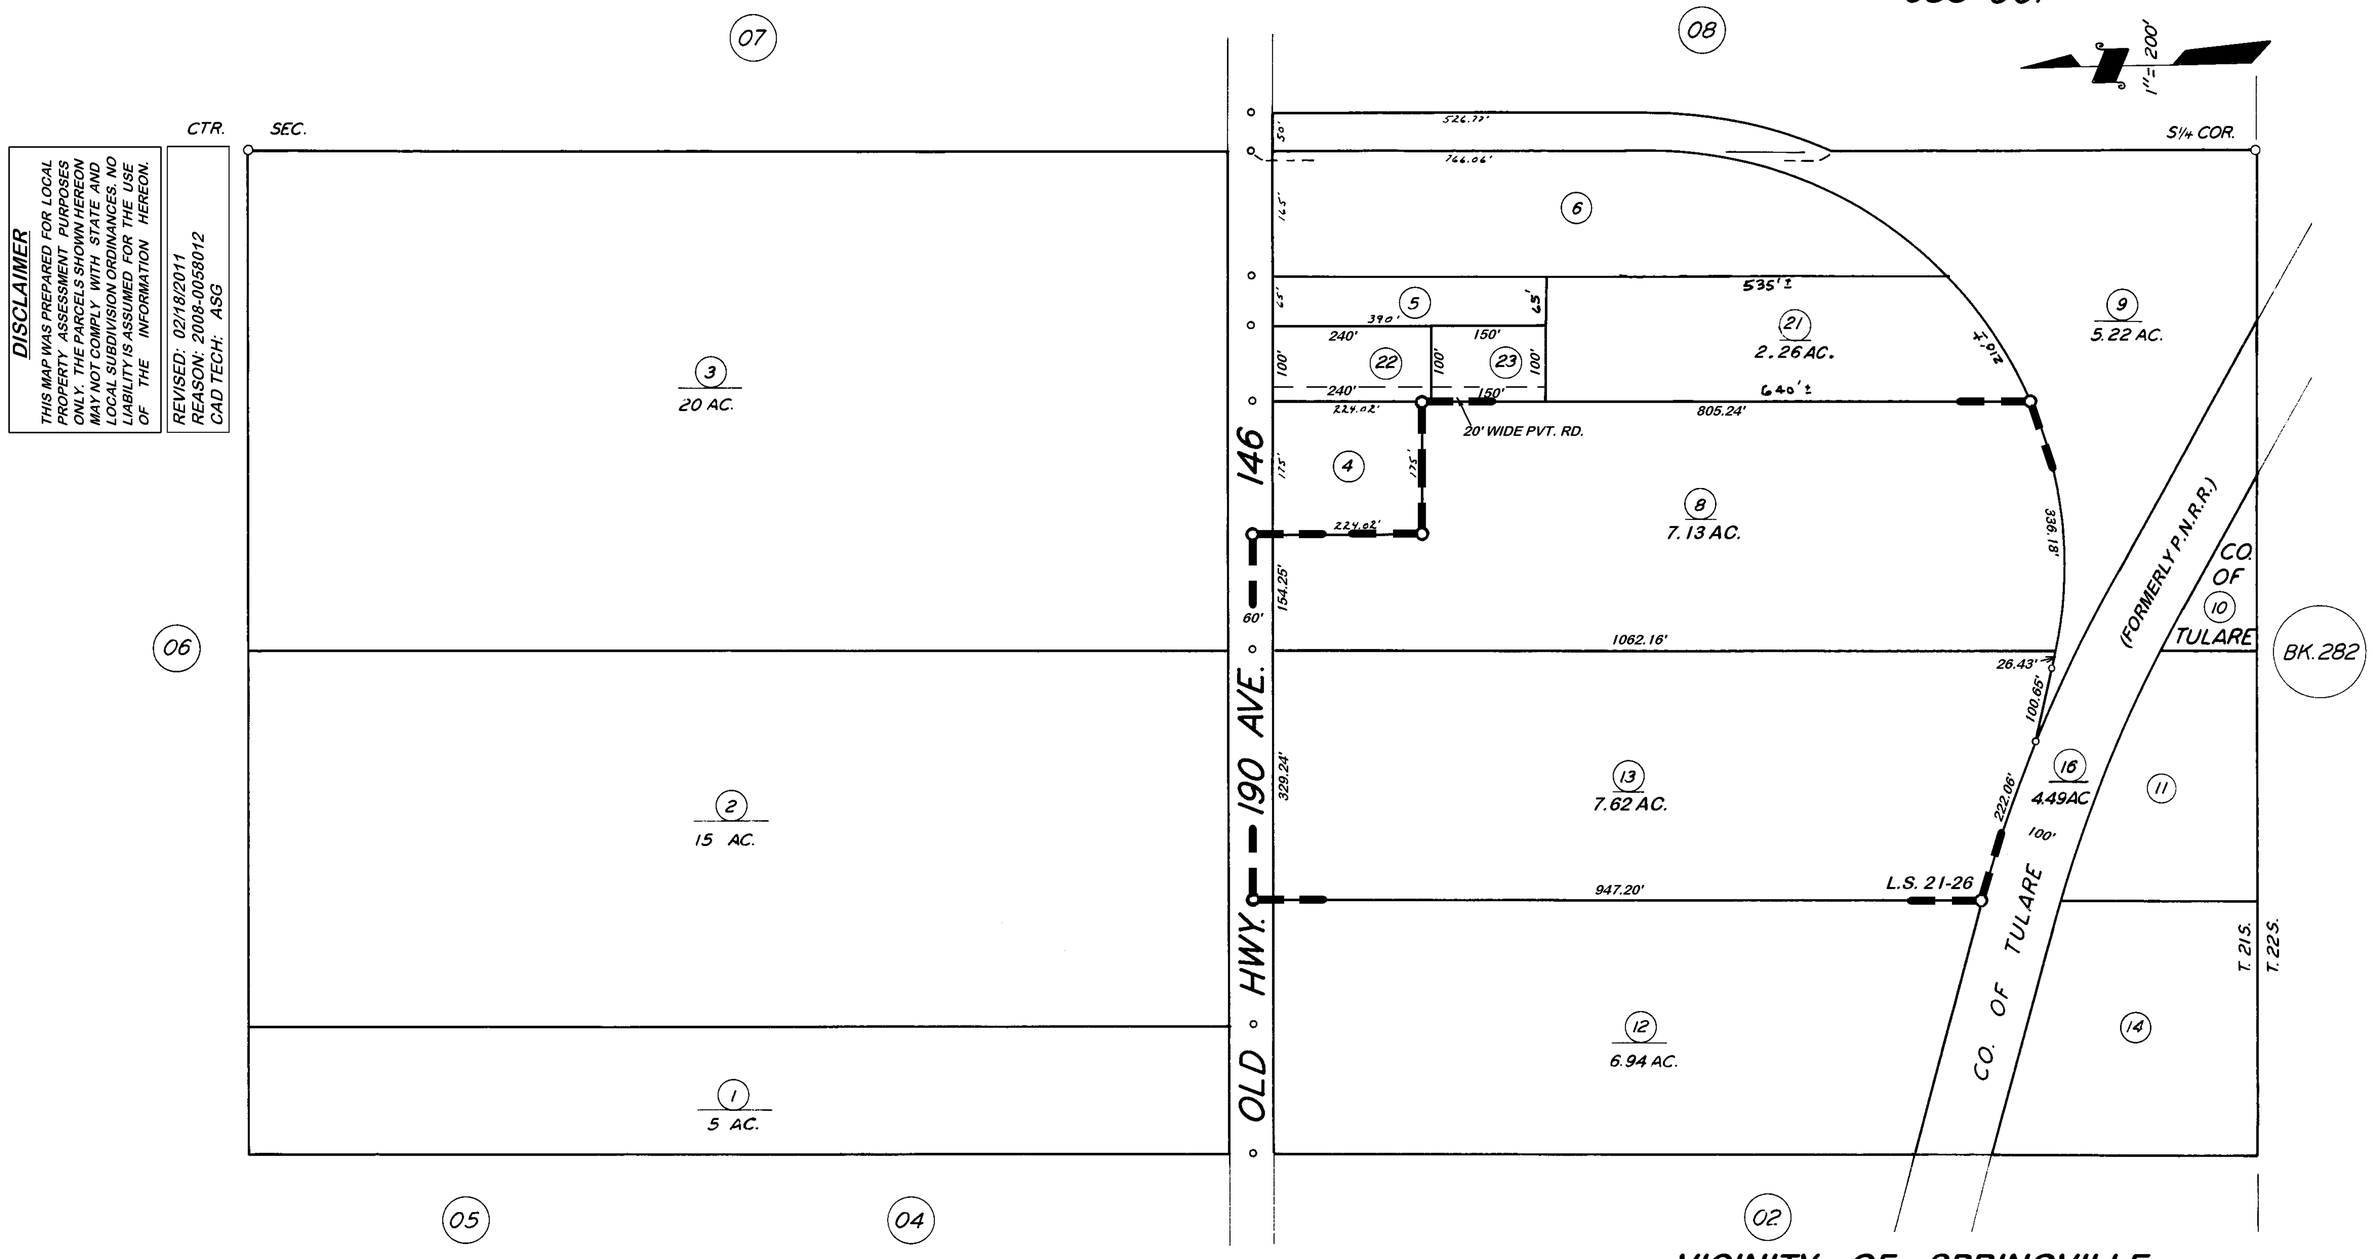

RECORD OF SURVEY, L.S. 21-26

VICINITY OF SPRINGVILLE

ASSESSOR'S MAPS BK. 264, PG. 01

COUNTY OF TULARE, CALIF.

NOTE – ASSESSOR'S BLOCK NUMBERS SHOWN IN ELLIPSES
ASSESSOR'S PARCEL NUMBERS SHOWN IN CIRCLES

DISCLAIMER

THIS MAP WAS PREPARED FOR LOCAL PROPERTY ASSESSMENT PURPOSES ONLY. THE PARCELS SHOWN HEREON MAY NOT COMPLY WITH STATE AND LOCAL SUBDIVISION ORDINANCES. NO LIABILITY IS ASSUMED FOR THE USE OF THE INFORMATION HEREON.

REVISED: 02/18/2011
REASON: 2008-0058012
CAD TECH: ASG