DISCLAIMER

THIS MAP WAS PREPARED FOR LOCAL PROPERTY ASSESSMENT PURPOSES ONLY. THE PARCELS SHOWN HEREON MAY NOT COMPLY WITH STATE AND LOCAL SUBDIVISION ORDINANCES. NO LIABILITY IS ASSUMED FOR THE USE OF THE INFORMATION HEREON.

REVISED: 11/18/2011
REASON: 2010-0058407
CAD TECH: ASG

POR. S1/2 OF SE 1/4 SEC. 33, T.21S., R.28E., M.D.B. & M.

TAX CODE AREA **264-08**

055-000
055-001

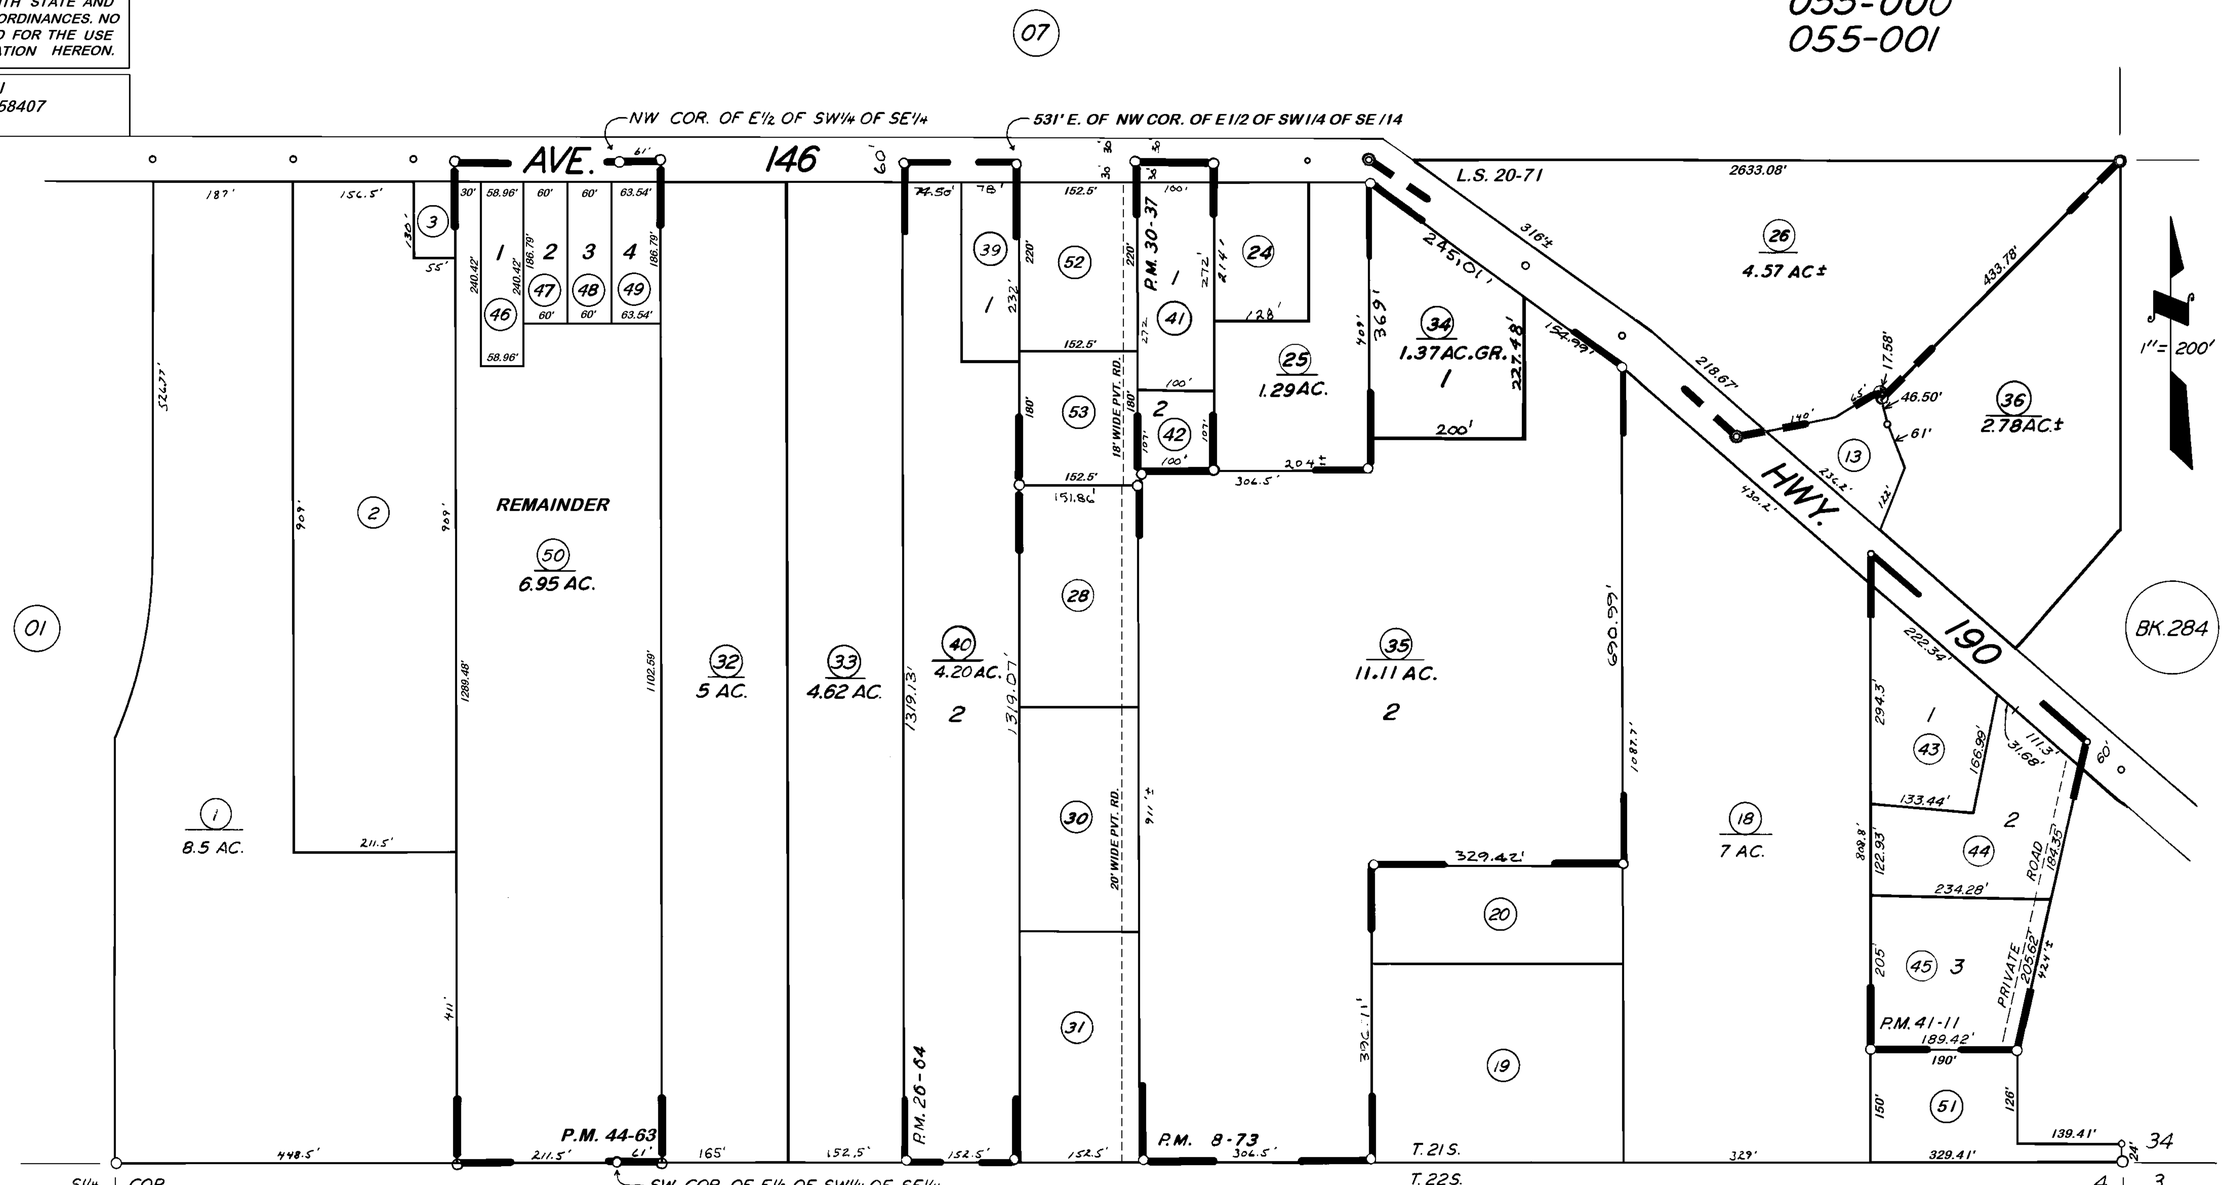

PARCEL MAP 773, P.M. 8-73
PARCEL MAP 2563, P.M. 26-64
PARCEL MAP 2936, P.M. 30-37
PARCEL MAP 4007, P.M. 41-11
PARCEL MAP 4358, P.M. 44-63
POR. RECORD OF SURVEY, L.S. 20-71

BK. 282

VICINITY OF PORTERVILLE

ASSESSOR'S MAPS BK. **264,** PG. **08**
COUNTY OF TULARE, CALIF.

NOTE — ASSESSOR'S BLOCK NUMBERS SHOWN IN ELLIPSES
ASSESSOR'S PARCEL NUMBERS SHOWN IN CIRCLES