DISCLAIMER

THIS MAP WAS PREPARED FOR LOCAL PROPERTY ASSESSMENT PURPOSES ONLY AND THE PARCELS SHOWN HEREON MAY NOT COMPLY WITH STATE AND LOCAL SUBDIVISION ORDINANCES, AND NO LIABILITY IS ASSUMED FOR THE USE OF THE INFORMATION SHOWN HEREON. R & T CODE SEC. 327, 408.3, ETC.

S1/2 SEC.10, T.22S., R.27E., M.D.B.&M.

Tax Area Code 268–13

094–000
004–001
004–092

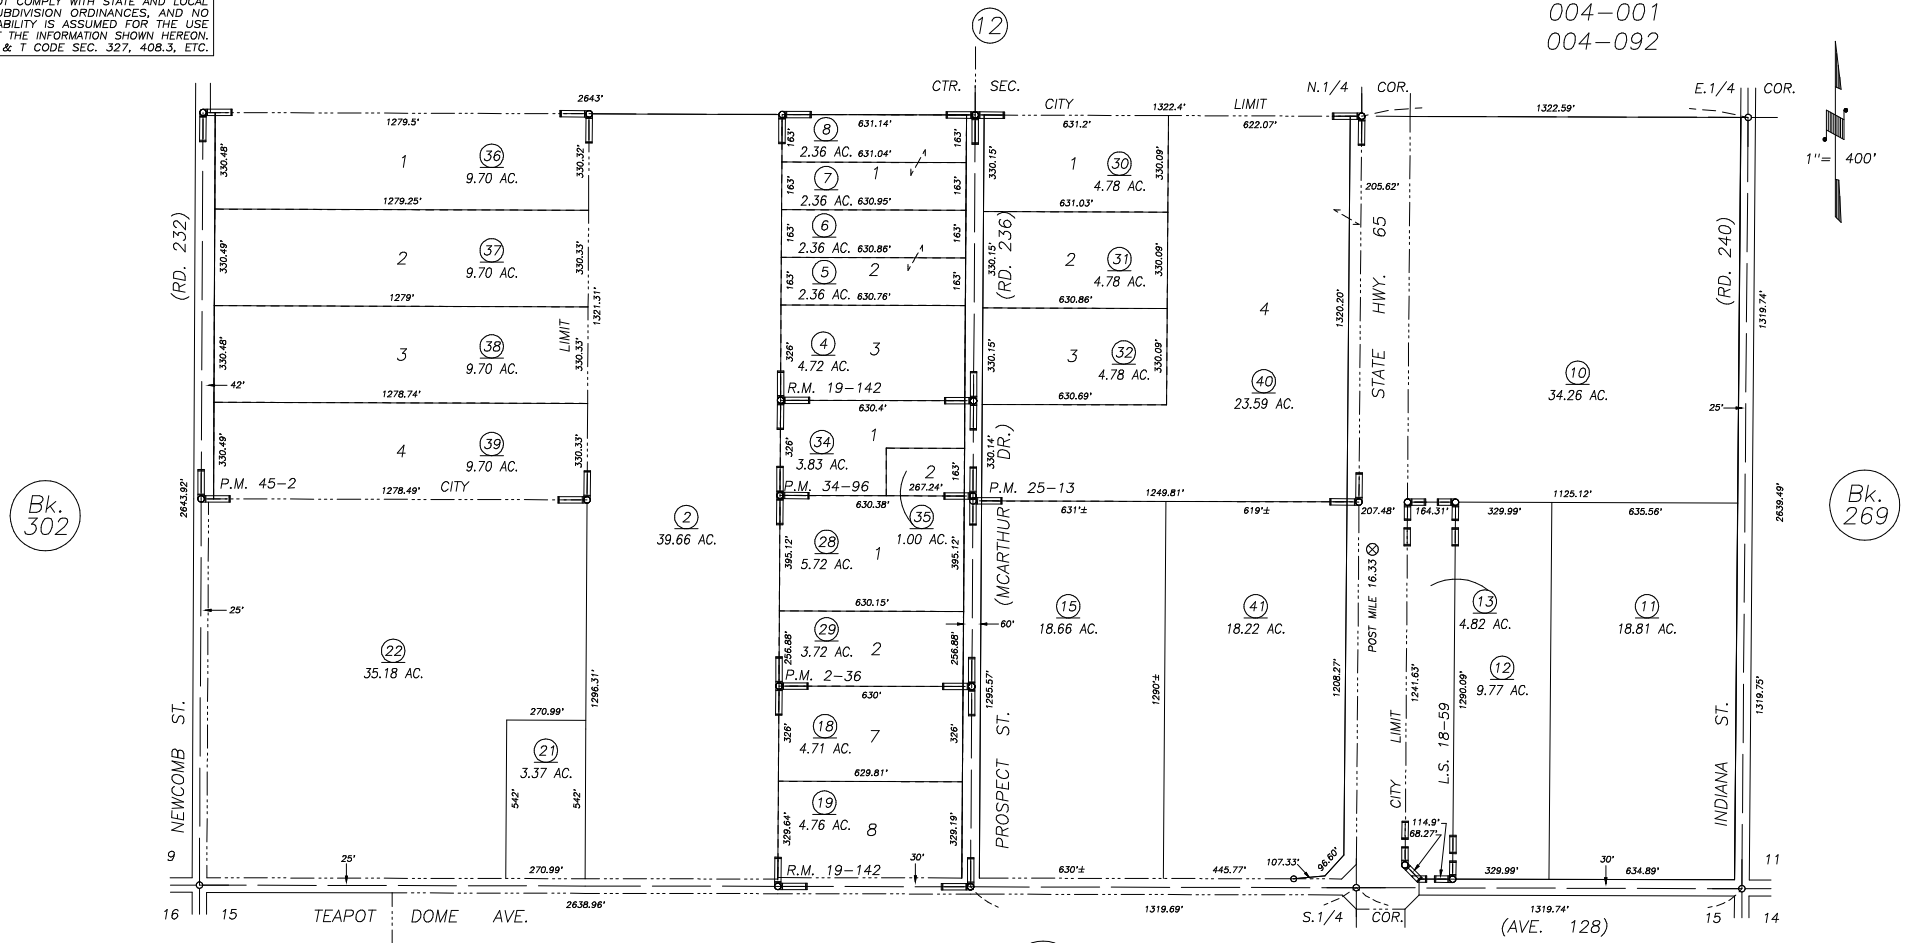

TRACT NO. 108, R.M. 19–142
PARCEL MAP NO. 136, P.M. 2–36
PARCEL MAP NO. 2412, P.M. 25–13
POR. RECORD OF SURVEY, L.S. 21–68 (SEC.10, ETC.)
POR. RECORD OF SURVEY, L.S. 26–26 (STATE HWY.65)
POR. RECORD OF SURVEY, L.S. 27–91 (STATE HWY.65)
PARCEL MAP NO. 3394, P.M. 34–96
RECORD OF SURVEY, L.S. 18–59
PARCEL MAP NO. 4397, P.M. 45–2

Bk. 302

VICINITY OF PORTERVILLE
ASSESSOR'S MAPS BK. 268 , PG. 13
COUNTY OF TULARE, CALIFORNIA, U.S.A.

NOTE: Assessor's Parcel Numbers Shown in Circles (1)
Assessor's Block Numbers Shown in Ellipses (123)

2014–0043847	10/13/2014	LLB
REVISION	DATE	TECH