DISCLAIMER

THIS MAP WAS PREPARED FOR LOCAL PROPERTY ASSESSMENT PURPOSES ONLY. THE PARCELS SHOWN HEREON MAY NOT COMPLY WITH STATE AND LOCAL SUBDIVISION ORDINANCES. NO LIABILITY IS ASSUMED FOR THE USE OF THE INFORMATION HEREON.

REVISED: 9/10/2009
REASON: 2007-0078530
CAD TECH: JLC

S 1/2 OF NE 1/4 OF SEC. 1, T.22S., R.27E., M.D.B.&M.

TAX CODE AREA 270-04
126-001
126-007

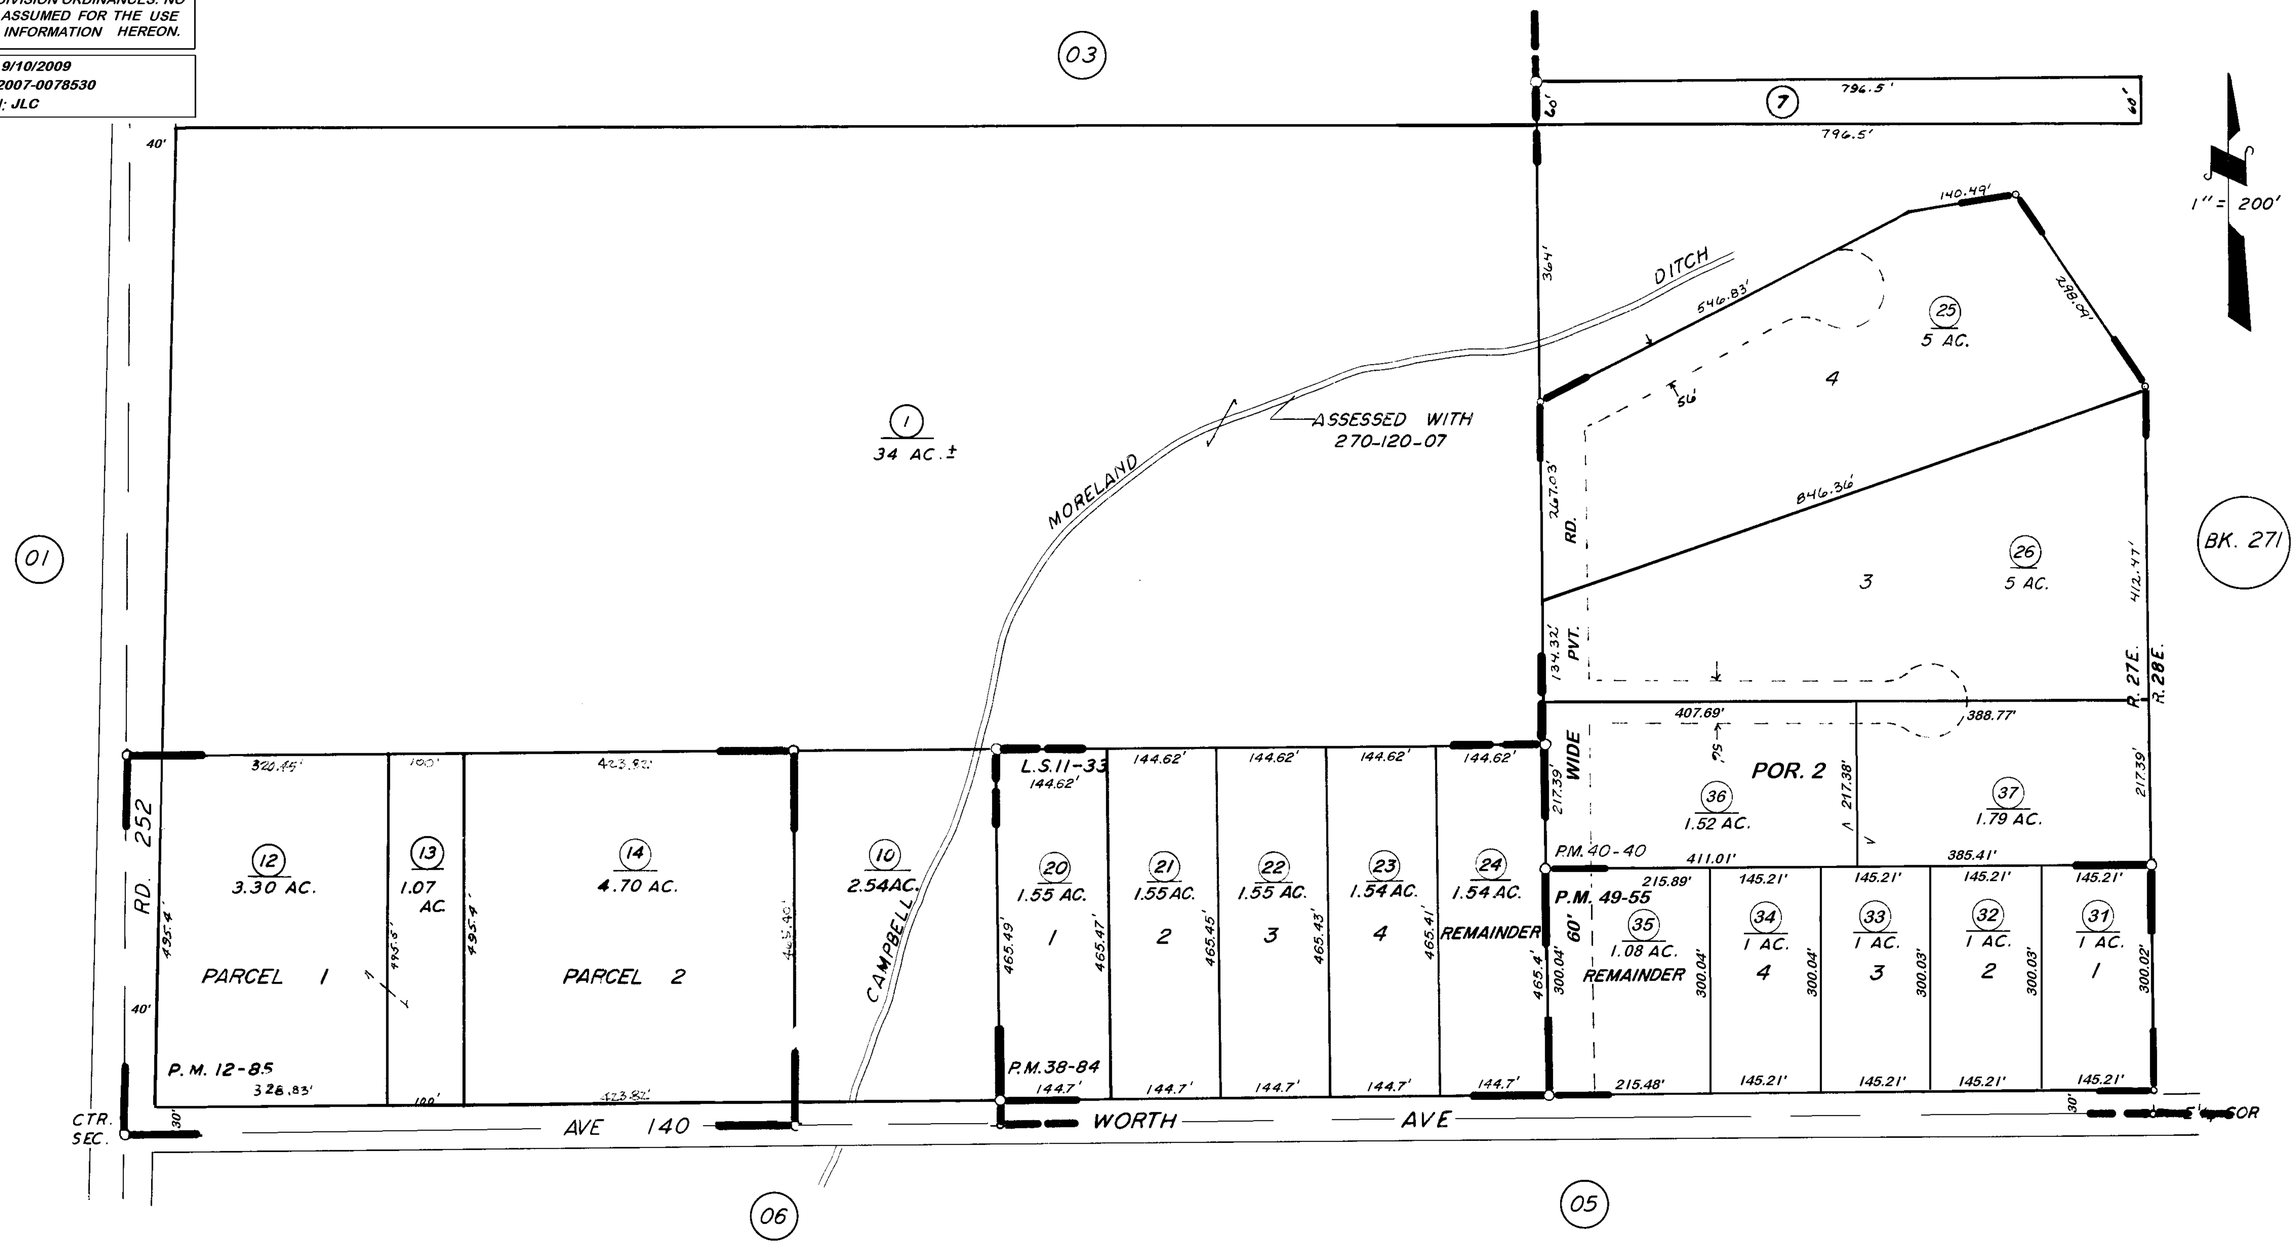

POR. RECORD OF SURVEY
PARCEL MAP 1184
PARCEL MAP 3781
PARCEL MAP 3936

L.S. 11-33
P.M. 12-85
P.M. 38-84
P.M. 40-40

ASSESSOR'S MAPS BK. 270, PG. 04
COUNTY OF TULARE, CALIF.

NOTE — ASSESSOR'S BLOCK NUMBERS SHOWN IN ELLIPSES
ASSESSOR'S PARCEL NUMBERS SHOWN IN CIRCLES