NLY. POR. OF NW1/4 OF SE1/4 SEC.1, T.22S., R27E., M.D.B.&M.

Tax Area Codes 270–06
126–001

DISCLAIMER

THIS MAP WAS PREPARED FOR LOCAL PROPERTY ASSESSMENT PURPOSES ONLY AND THE PARCELS SHOWN HEREON MAY NOT COMPLY WITH STATE AND LOCAL SUBDIVISION ORDINANCES, AND NO LIABILITY IS ASSUMED FOR THE USE OF THE INFORMATION SHOWN HEREON. R & T CODE SEC. 327, 408.3, ETC.

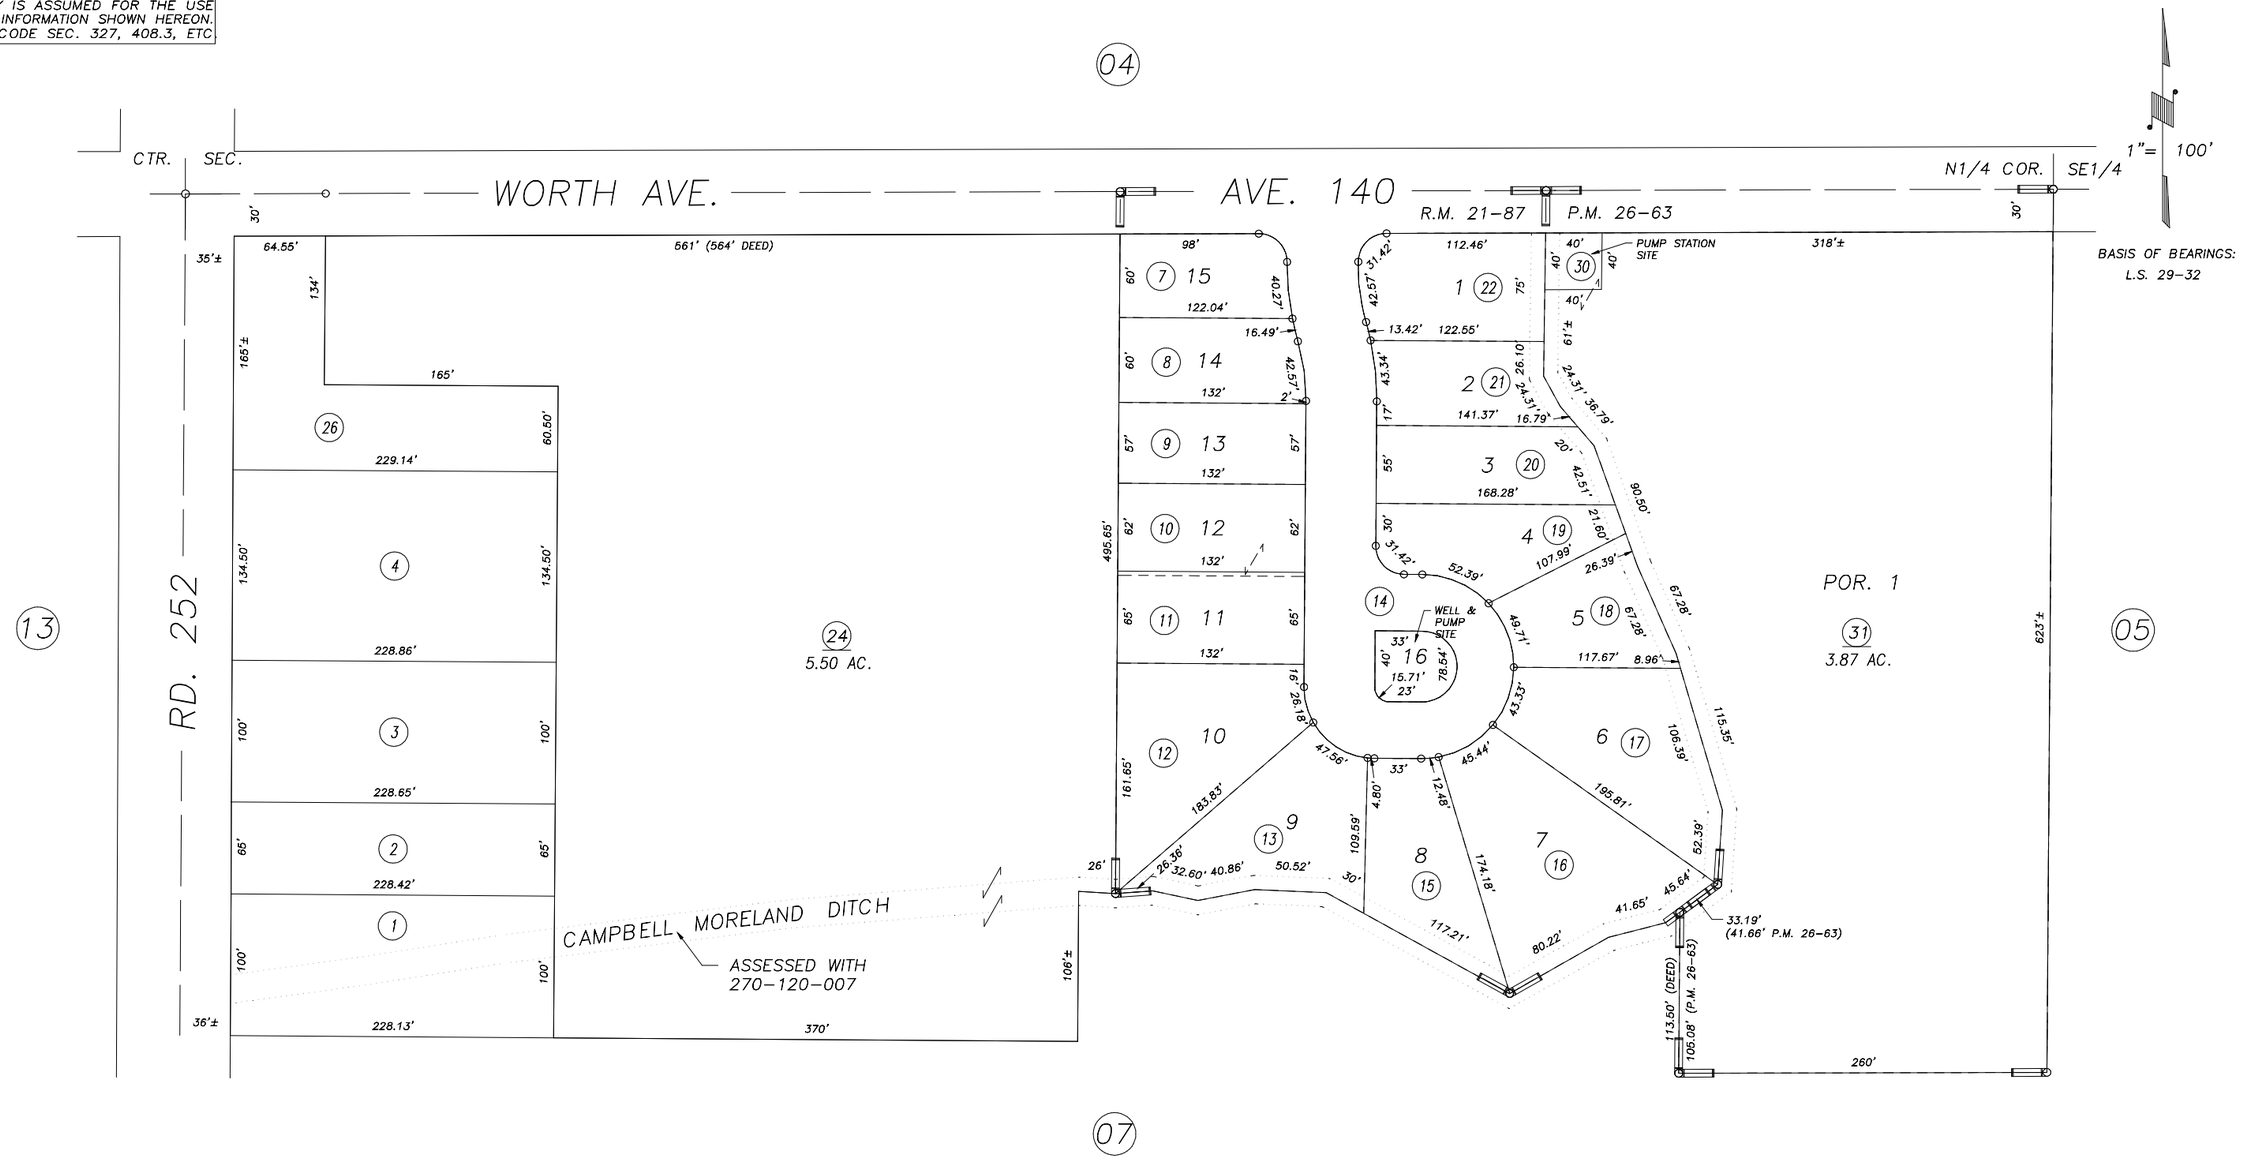

TRACT NO. 242, R.M. 21–87
POR. PARCEL MAP NO. 2562, P.M. 26–63
POR. RECORD OF SURVEY, L.S. 13–70 (THE CITY OF PORTERVILLE)
POR. RECORD OF SURVEY, L.S. 21–68 (CITY OF PORTERVILLE)

VICINITY OF PORTERVILLE
ASSESSOR'S MAPS BK.270 , PG.06
COUNTY OF TULARE, CALIFORNIA, U.S.A.

NOTE: Assessor's Parcel Numbers Shown in Circles (1)
Assessor's Block Numbers Shown in Ellipses (123)

REVISION	DATE	TECH
2007–0077868	03/26/2015	RLW