DISCLAIMER

THIS MAP WAS PREPARED FOR LOCAL PROPERTY ASSESSMENT PURPOSES ONLY. THE PARCELS SHOWN HEREON MAY NOT COMPLY WITH STATE AND LOCAL SUBDIVISION ORDINANCES. NO LIABILITY IS ASSUMED FOR THE USE OF THE INFORMATION HEREON.

REVISED: 06/23/2011
REASON: 2006-0123456
CAD TECH: RLW

N½ SEC. 12, T.22S., R.27E., M.D.B. & M.

TAX CODE AREA 126-001

270-10

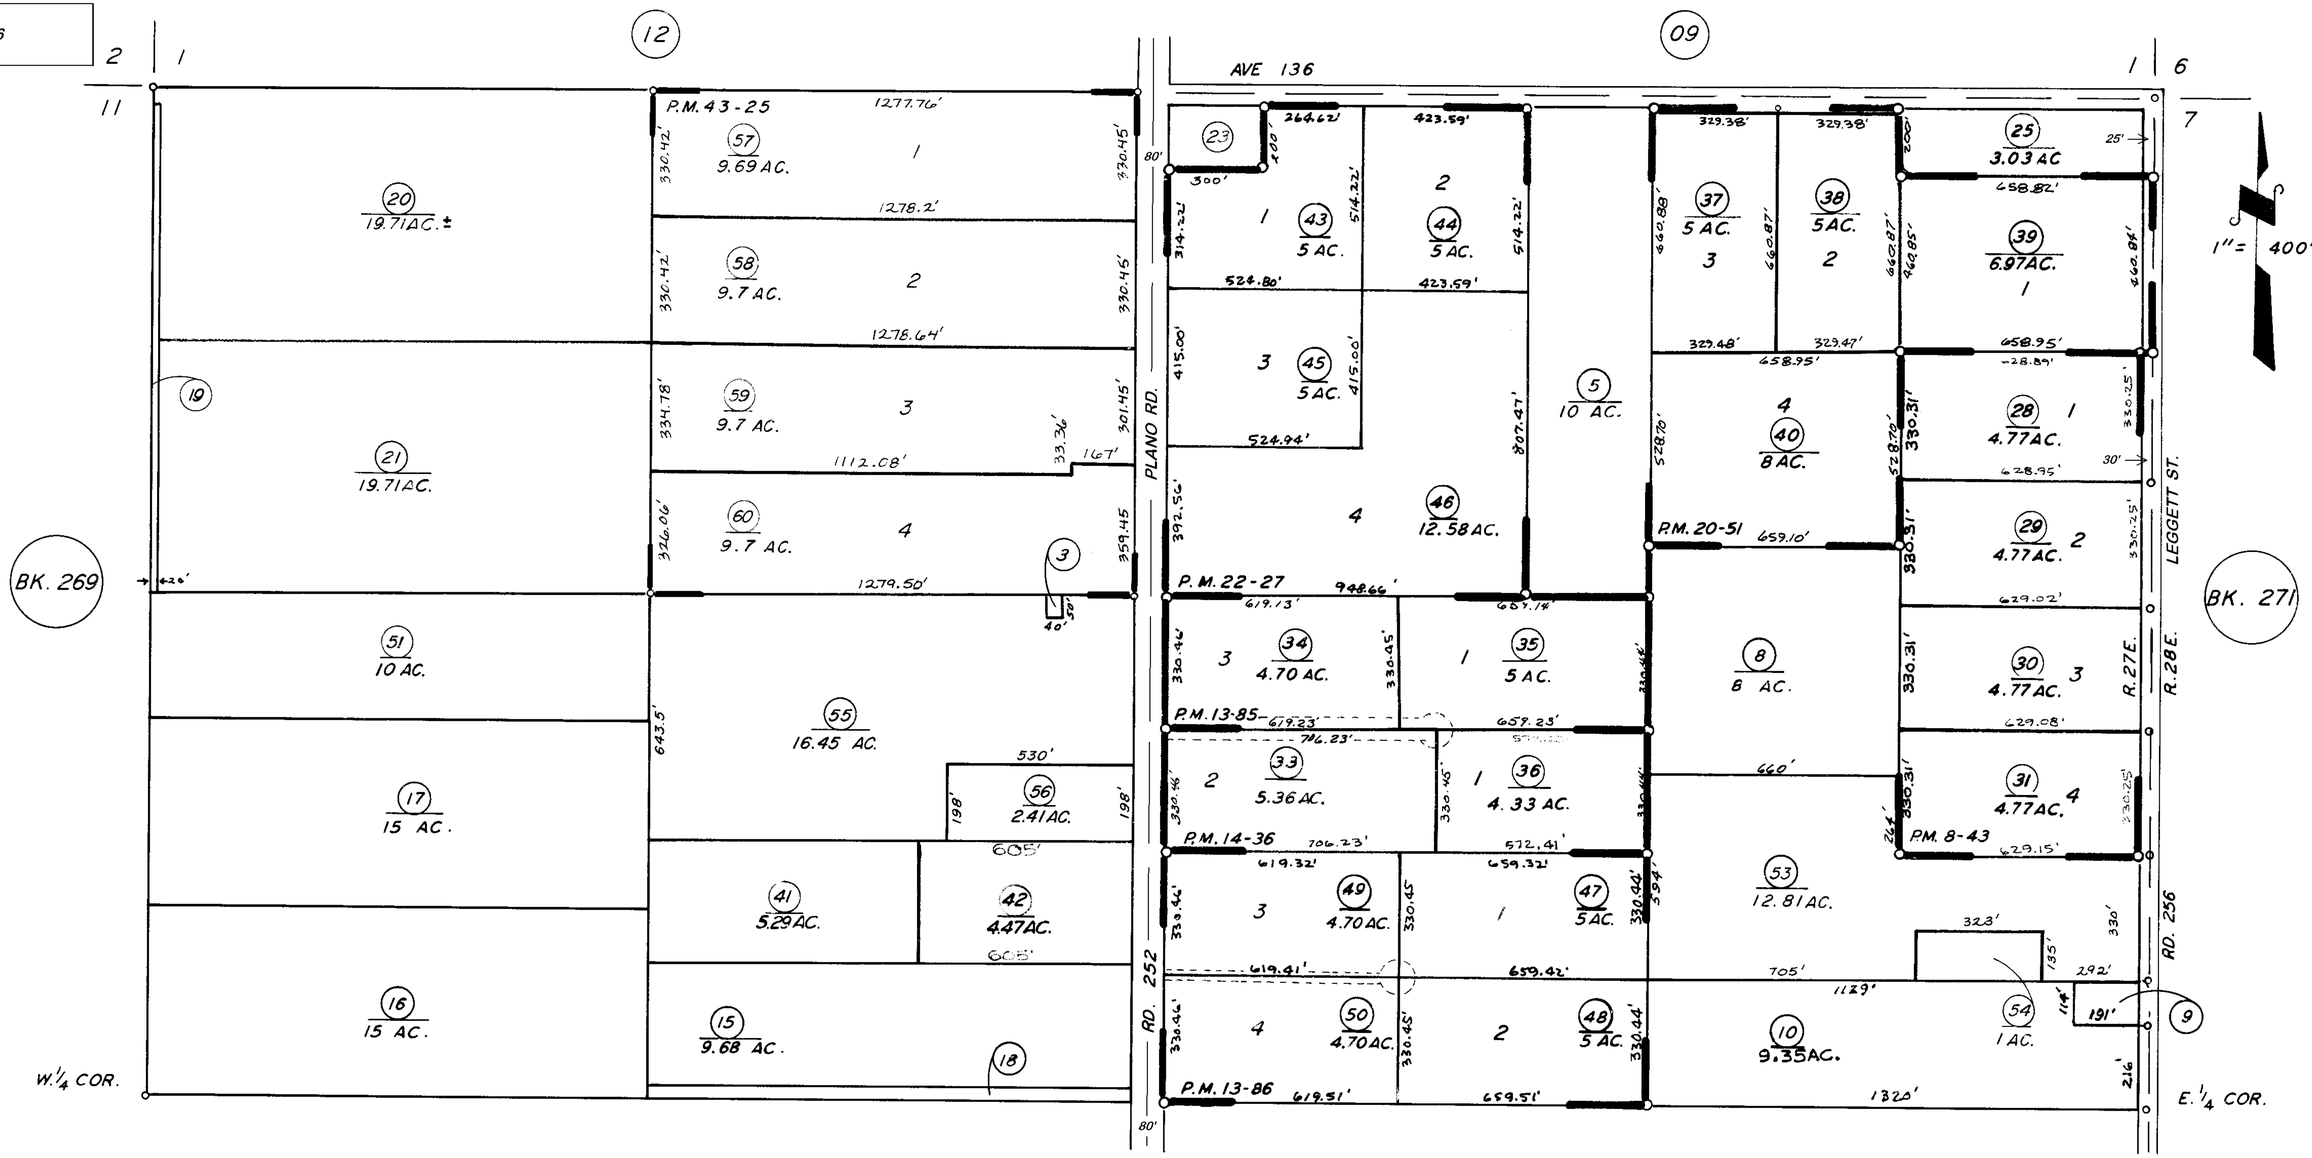

PARCEL MAP 743 P.M. 8-43
PARCEL MAP 1284 P.M. 13-85
PARCEL MAP 1285 P.M. 13-86
PARCEL MAP 1335 P.M. 14-36
PARCEL MAP 2126 P.M. 22-27
PARCEL MAP 1950 P.M. 20-51
PARCEL MAP 4221 P.M. 43-25

11

ASSESSOR'S MAPS BK. 270, PG. 10.
COUNTY OF TULARE, CALIF.

NOTE — ASSESSOR'S BLOCK NUMBERS SHOWN IN ELLIPSES
ASSESSOR'S PARCEL NUMBERS SHOWN IN CIRCLES