DISCLAIMER

THIS MAP WAS PREPARED FOR LOCAL PROPERTY ASSESSMENT PURPOSES ONLY. THE PARCELS SHOWN HEREON MAY NOT COMPLY WITH STATE AND LOCAL SUBDIVISION ORDINANCES. NO LIABILITY IS ASSUMED FOR THE USE OF THE INFORMATION HEREON.

REVISED: 01/25/2006
REASON: 2004-0075413
TECHNICIAN: KMS

S½ OF SEC. 12, T.22S., R.27E., M.D.B. & M.

TAX CODE AREA **270-11**

126-001
126-007

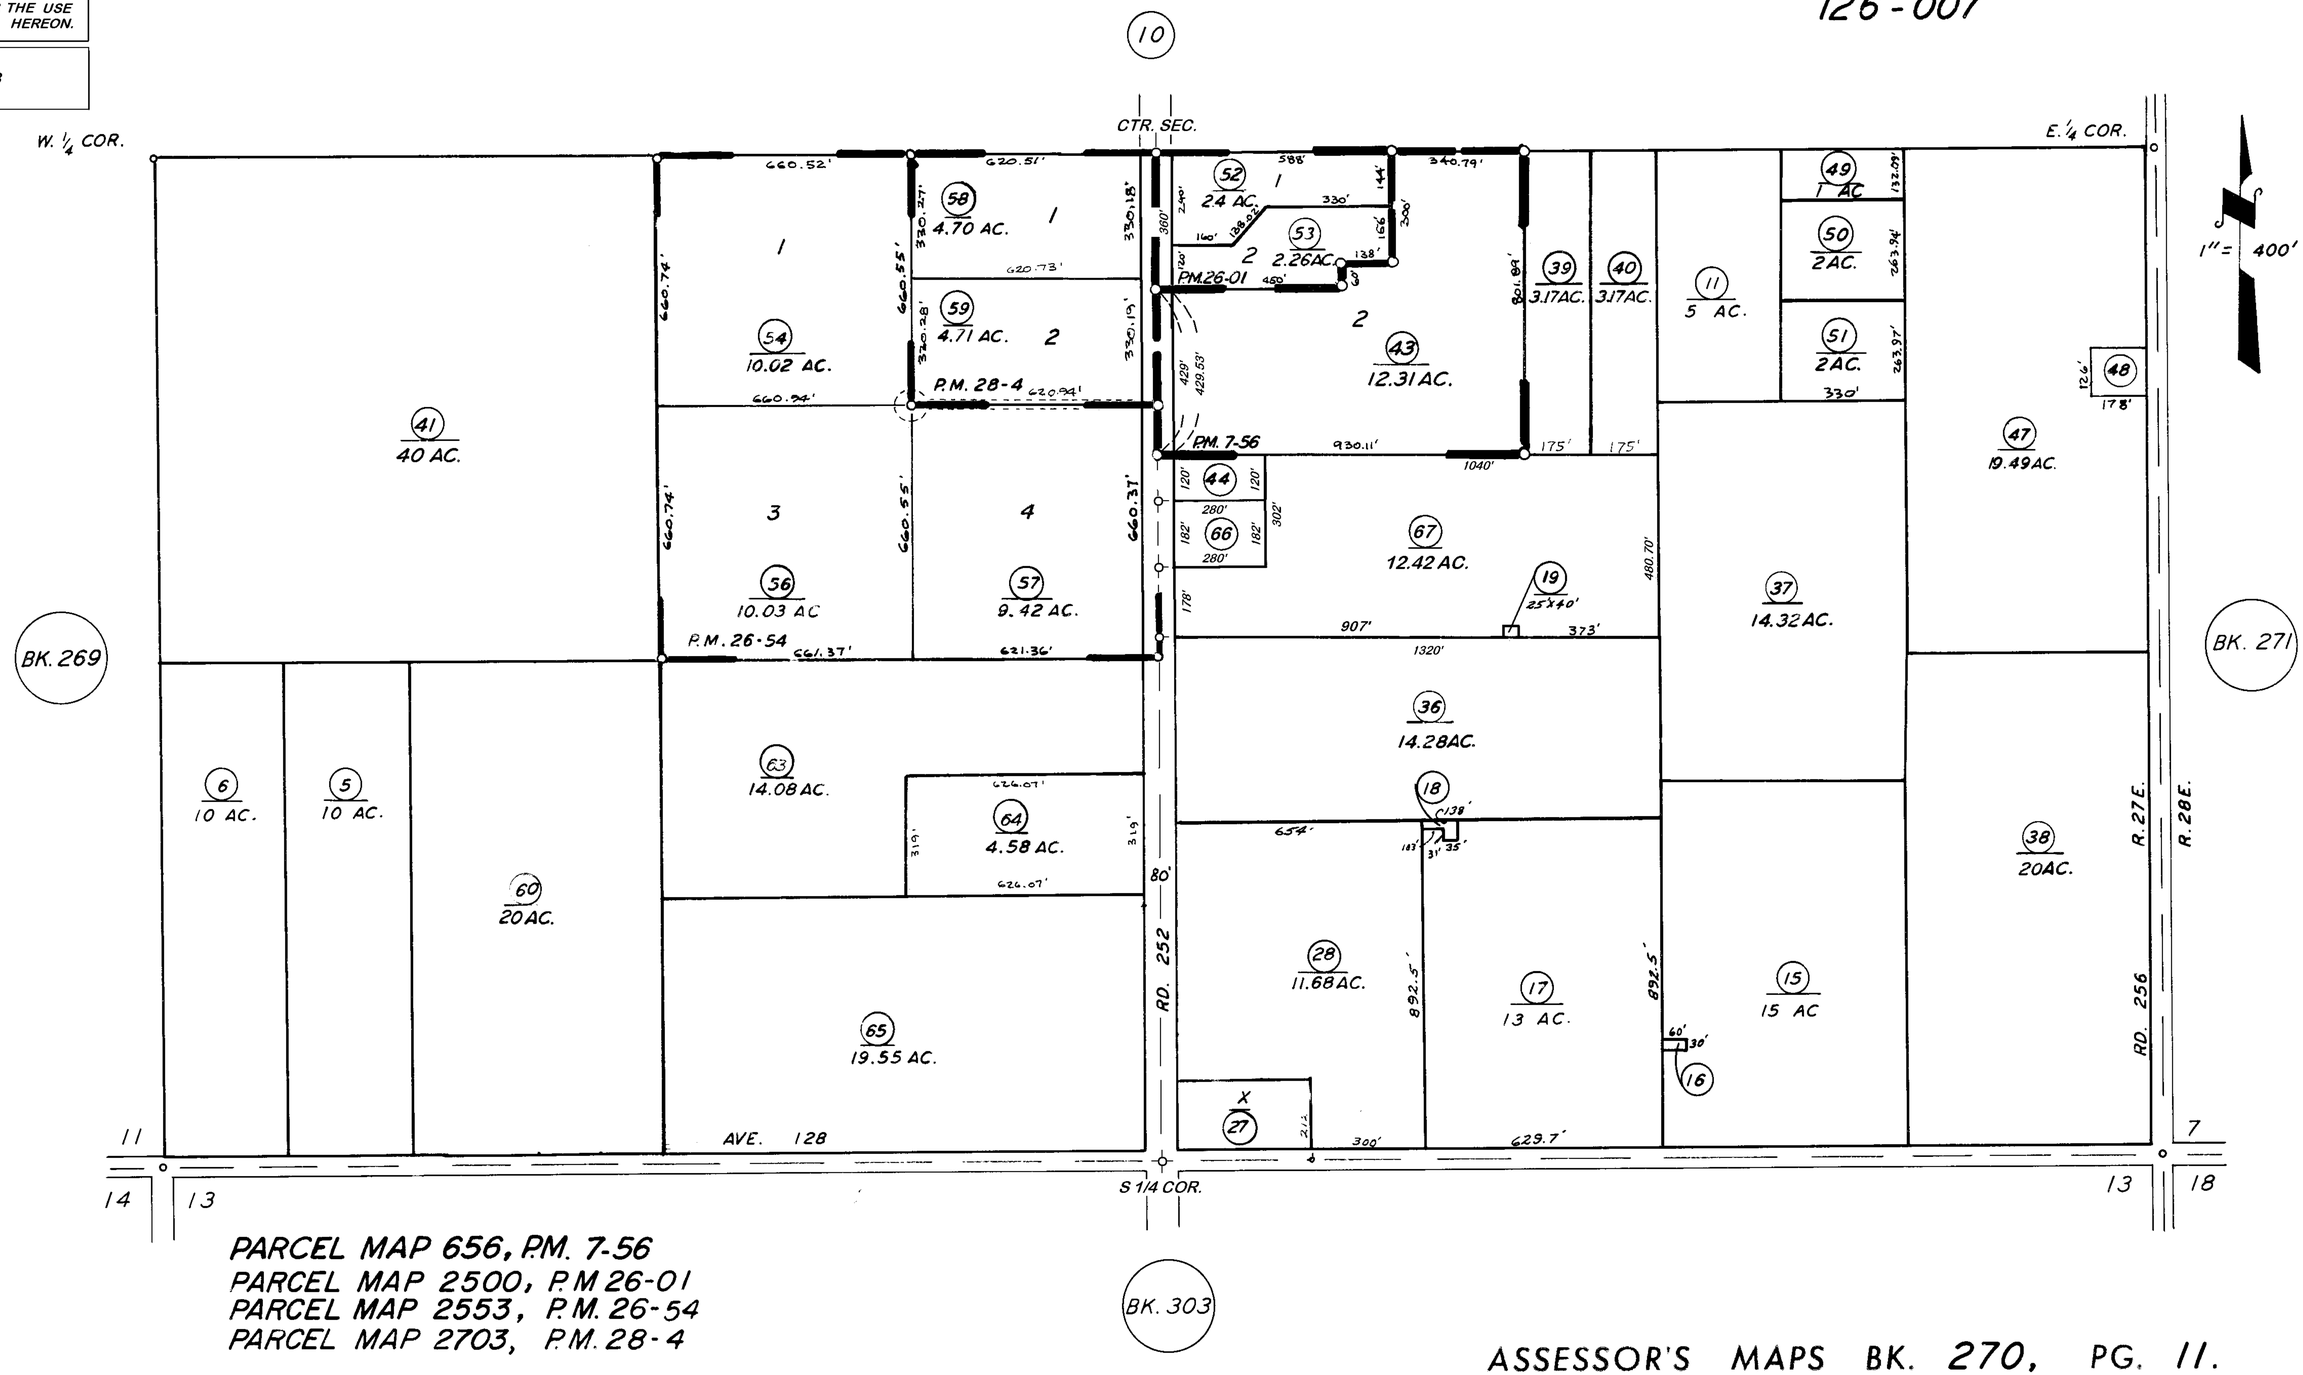

PARCEL MAP 656, P.M. 7-56
PARCEL MAP 2500, P.M 26-01
PARCEL MAP 2553, P.M. 26-54
PARCEL MAP 2703, P.M. 28-4

ASSESSOR'S MAPS BK. 270, PG. 11.

COUNTY OF TULARE, CALIF.

NOTE — ASSESSOR'S BLOCK NUMBERS SHOWN IN ELLIPSES
ASSESSOR'S PARCEL NUMBERS SHOWN IN CIRCLES