DISCLAIMER

THIS MAP WAS PREPARED FOR LOCAL PROPERTY ASSESSMENT PURPOSES ONLY AND THE PARCELS SHOWN HEREON MAY NOT COMPLY WITH STATE AND LOCAL SUBDIVISION ORDINANCES, AND NO LIABILITY IS ASSUMED FOR THE USE OF THE INFORMATION SHOWN HEREON.

W1/2 OF SW1/4 SEC.6, T.22S., R.28E., M.D.B.&M.

Tax Area Codes 271–01
126–001

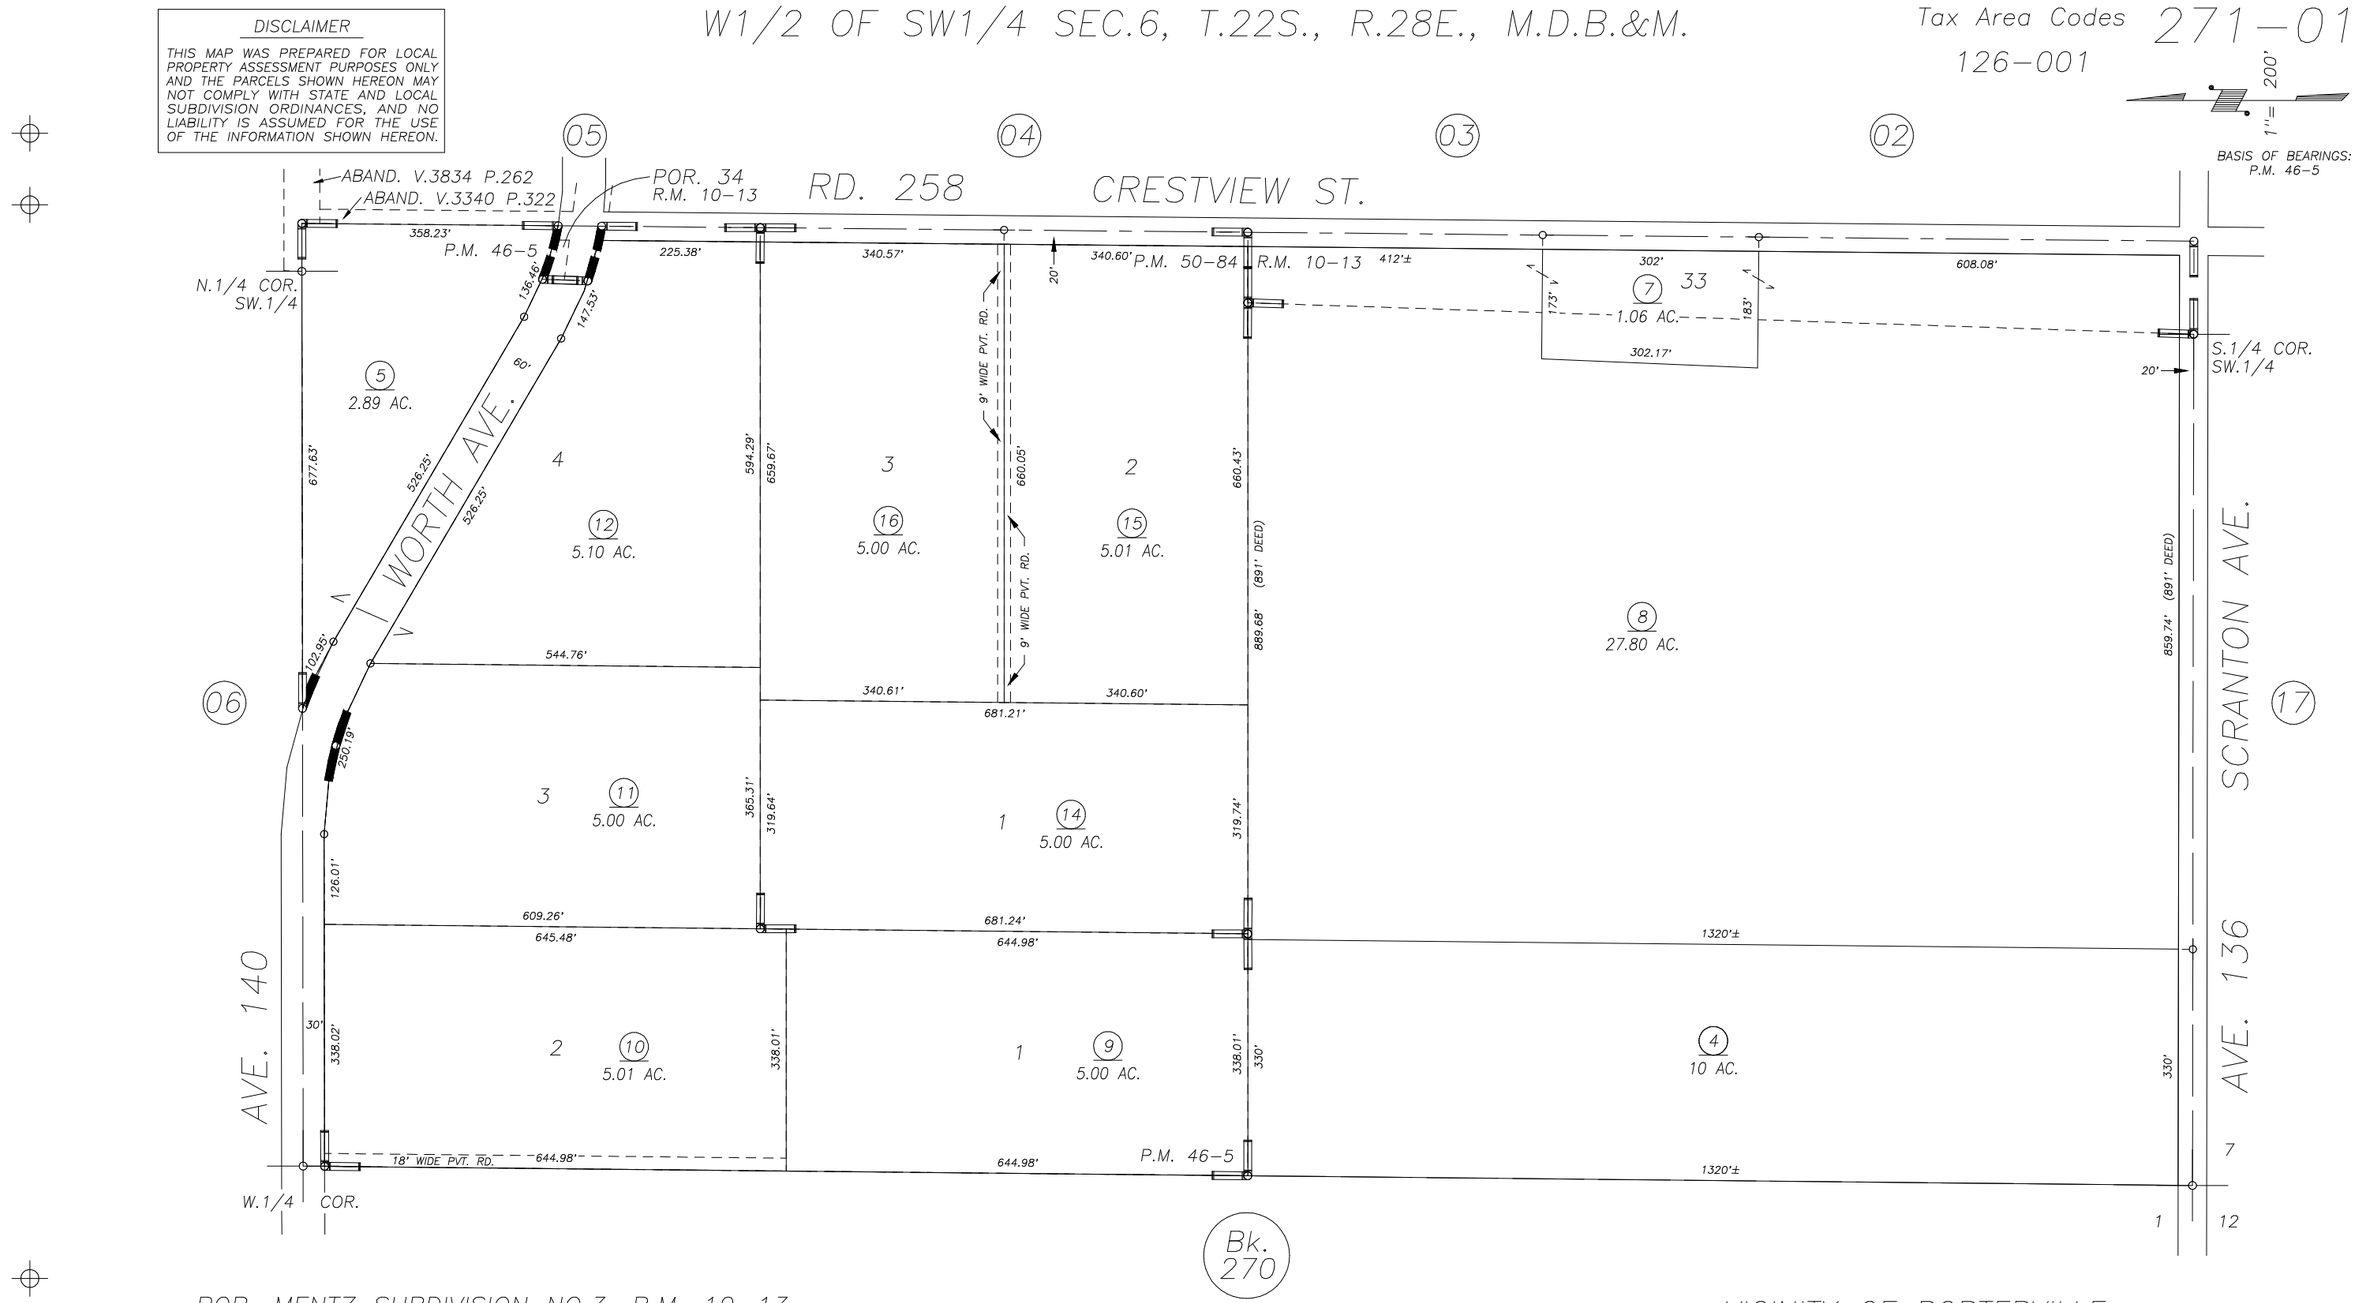

POR. MENTZ SUBDIVISION NO.3, R.M. 10–13
PARCEL MAP NO. 4500, P.M. 46–5
PARCEL MAP NO. 4979, P.M. 50–84

VICINITY OF PORTERVILLE
ASSESSOR'S MAPS BK. 271 , PG. 01
COUNTY OF TULARE, CALIFORNIA, U.S.A.

NOTE: Assessor's Parcel Numbers Shown in Circles (1)
Assessor's Block Numbers Shown in Elipses (123)

REVISION	DATE	TECH
FIX SEC. CORNERS	09/24/2013	CMB