DISCLAIMER

THIS MAP WAS PREPARED FOR LOCAL PROPERTY ASSESSMENT PURPOSES ONLY. THE PARCESL SHOWN HEREON MAY NOT COMPLY WITH STATE AND LOCAL SUBDIVISION ORDINANCES. NO LIABILITY IS ASSUMED FOR THE USE OF THE INFORMATION HEREON. R & T CODE SEC. 327, 408.3, ETC.

REVISED: 03/10/2016
REASON: 1987-0072377
CAD TECH: LLB

POR. NW 1/4 SEC. 6, T.22S., R.28E., M.D.B.&M.
POR. NE 1/4 SEC. 1, T.22S., R.27E., M.D.B.&M.

TAX CODE AREA 271-06

126-001
004-000
126-007

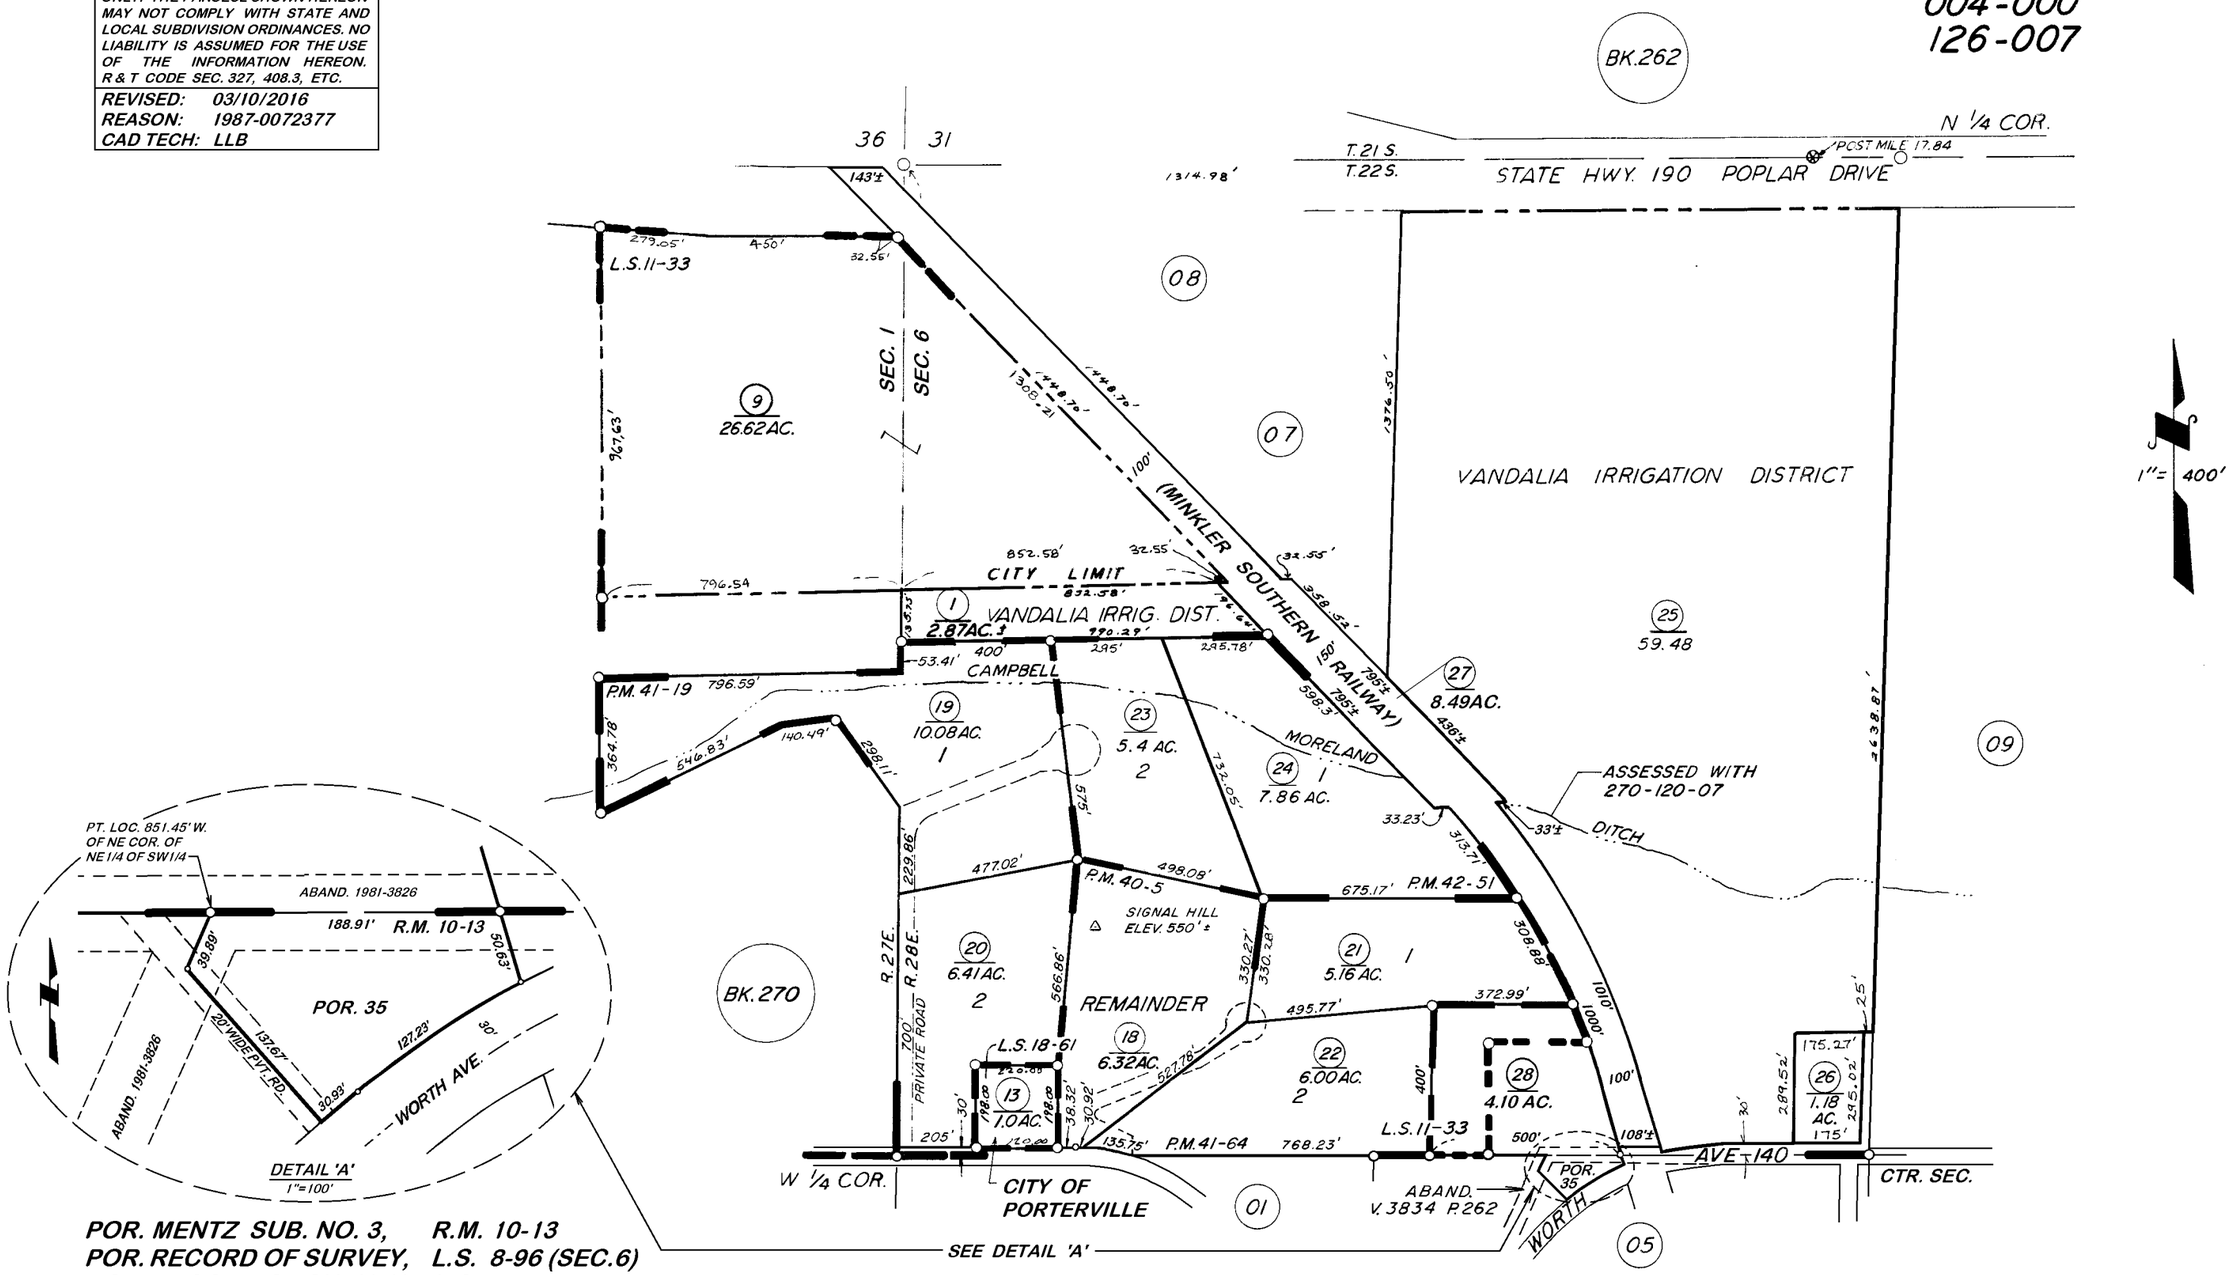

POR. MENTZ SUB. NO. 3, R.M. 10-13
POR. RECORD OF SURVEY, L.S. 8-96 (SEC.6)
POR. RECORD OF SURVEY, L.S. 11-33
RECORD OF SURVEY, L.S. 18-61
PARCEL MAP NO. 3901, P.M. 40-5
PARCEL MAP NO. 4015, P.M. 41-19
PARCEL MAP NO. 4060, P.M. 41-64
PARCEL MAP NO. 4147, P.M. 42-51

VICINITY OF PORTERVILLE
ASSESSOR'S MAPS BK. 271, PG. 06.
COUNTY OF TULARE, CALIF.

NOTE — ASSESSOR'S BLOCK NUMBERS SHOWN IN ELLIPSES
ASSESSOR'S PARCEL NUMBERS SHOWN IN CIRCLES