N ½ OF SE ¼ SEC. 7, T.22S., R.28E., M.D.B.&M.

TAX CODE AREA **271-12**

126-005
126-006
126-007

DISCLAIMER

THIS MAP WAS PREPARED FOR LOCAL PROPERTY ASSESSMENT PURPOSES ONLY. THE PARCELS SHOWN HEREON MAY NOT COMPLY WITH STATE AND LOCAL SUBDIVISION ORDINANCES. NO LIABILITY IS ASSUMED FOR THE USE OF THE INFORMATION HEREON.

REVISED: 09/22/2009
REASON: ADD. UNREC. SURVEY
TECHNICIAN: ASG

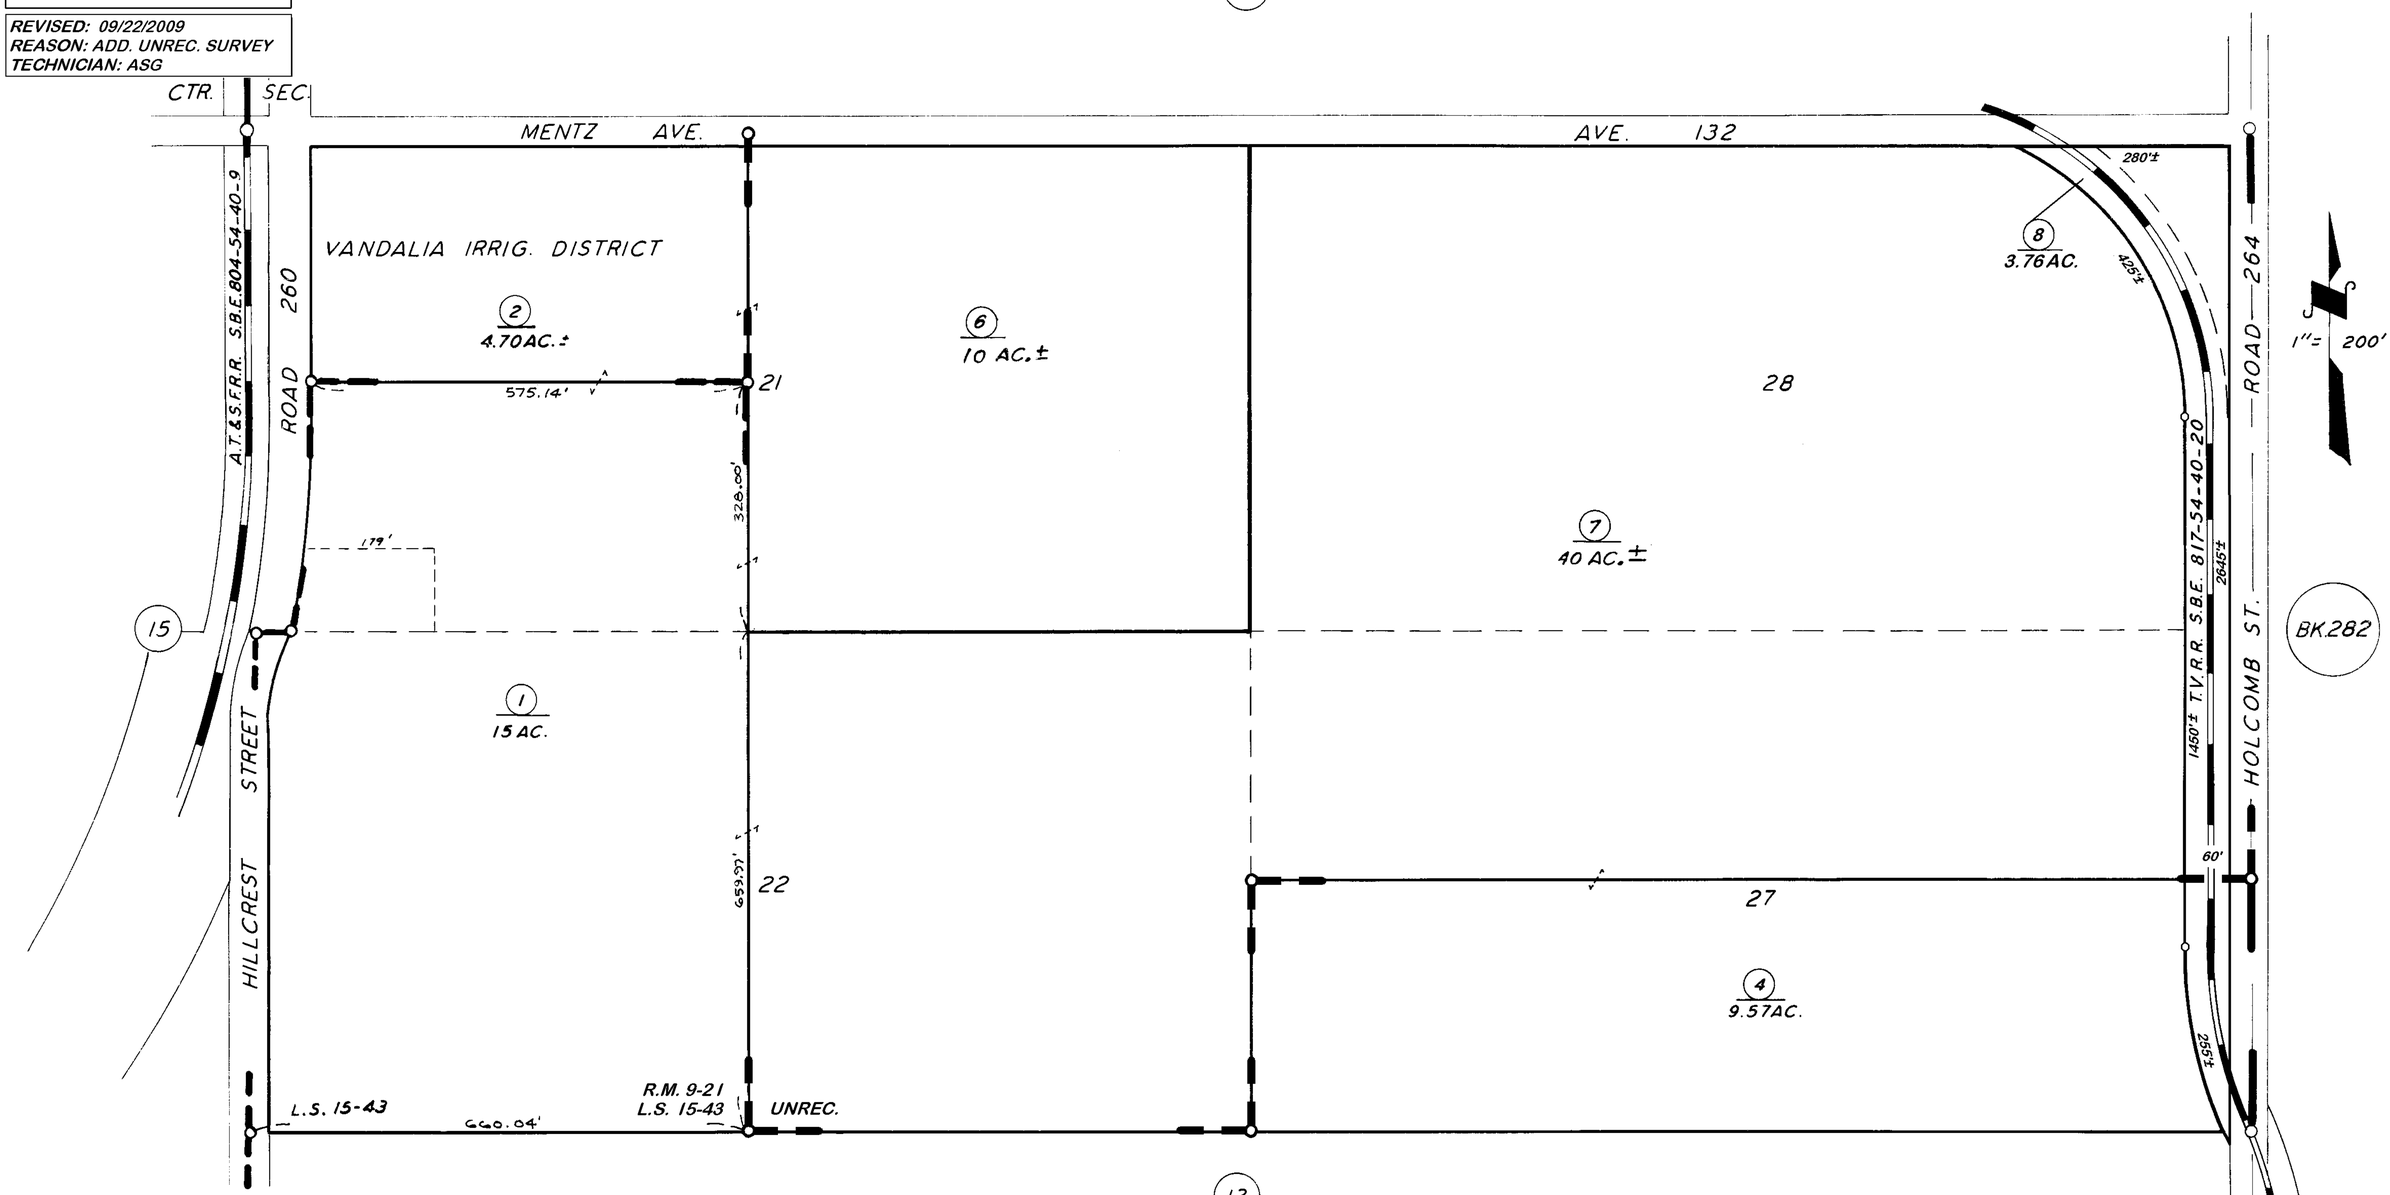

POR. RECORD OF SURVEY. L.S. 15-43
POR. MENTZ SECOND SUB. R.M. 9-21
POR. BENNETT SURVEY, UNREC.

VICINITY OF PORTERVILLE

ASSESSOR'S MAPS BK. 271, PG. 12.

COUNTY OF TULARE, CALIF.

NOTE — ASSESSOR'S BLOCK NUMBERS SHOWN IN ELLIPSES
ASSESSOR'S PARCEL NUMBERS SHOWN IN CIRCLES