DISCLAIMER

THIS MAP WAS PREPARED FOR LOCAL PROPERTY ASSESSMENT PURPOSES ONLY. THE PARCELS SHOWN HEREON MAY NOT COMPLY WITH STATE AND LOCAL SUBDIVISION ORDINANCES. NO LIABILITY IS ASSUMED FOR THE USE OF THE INFORMATION HEREON.

REVISED: 07/03/2006
REASON: 2003-0128831
CAD TECH: JRS

S 1/2 OF NW 1/4 SEC. 7, T.22S., R.28E., M.D.B.&M.

TAX CODE AREA **271-16**

126-001
126-007

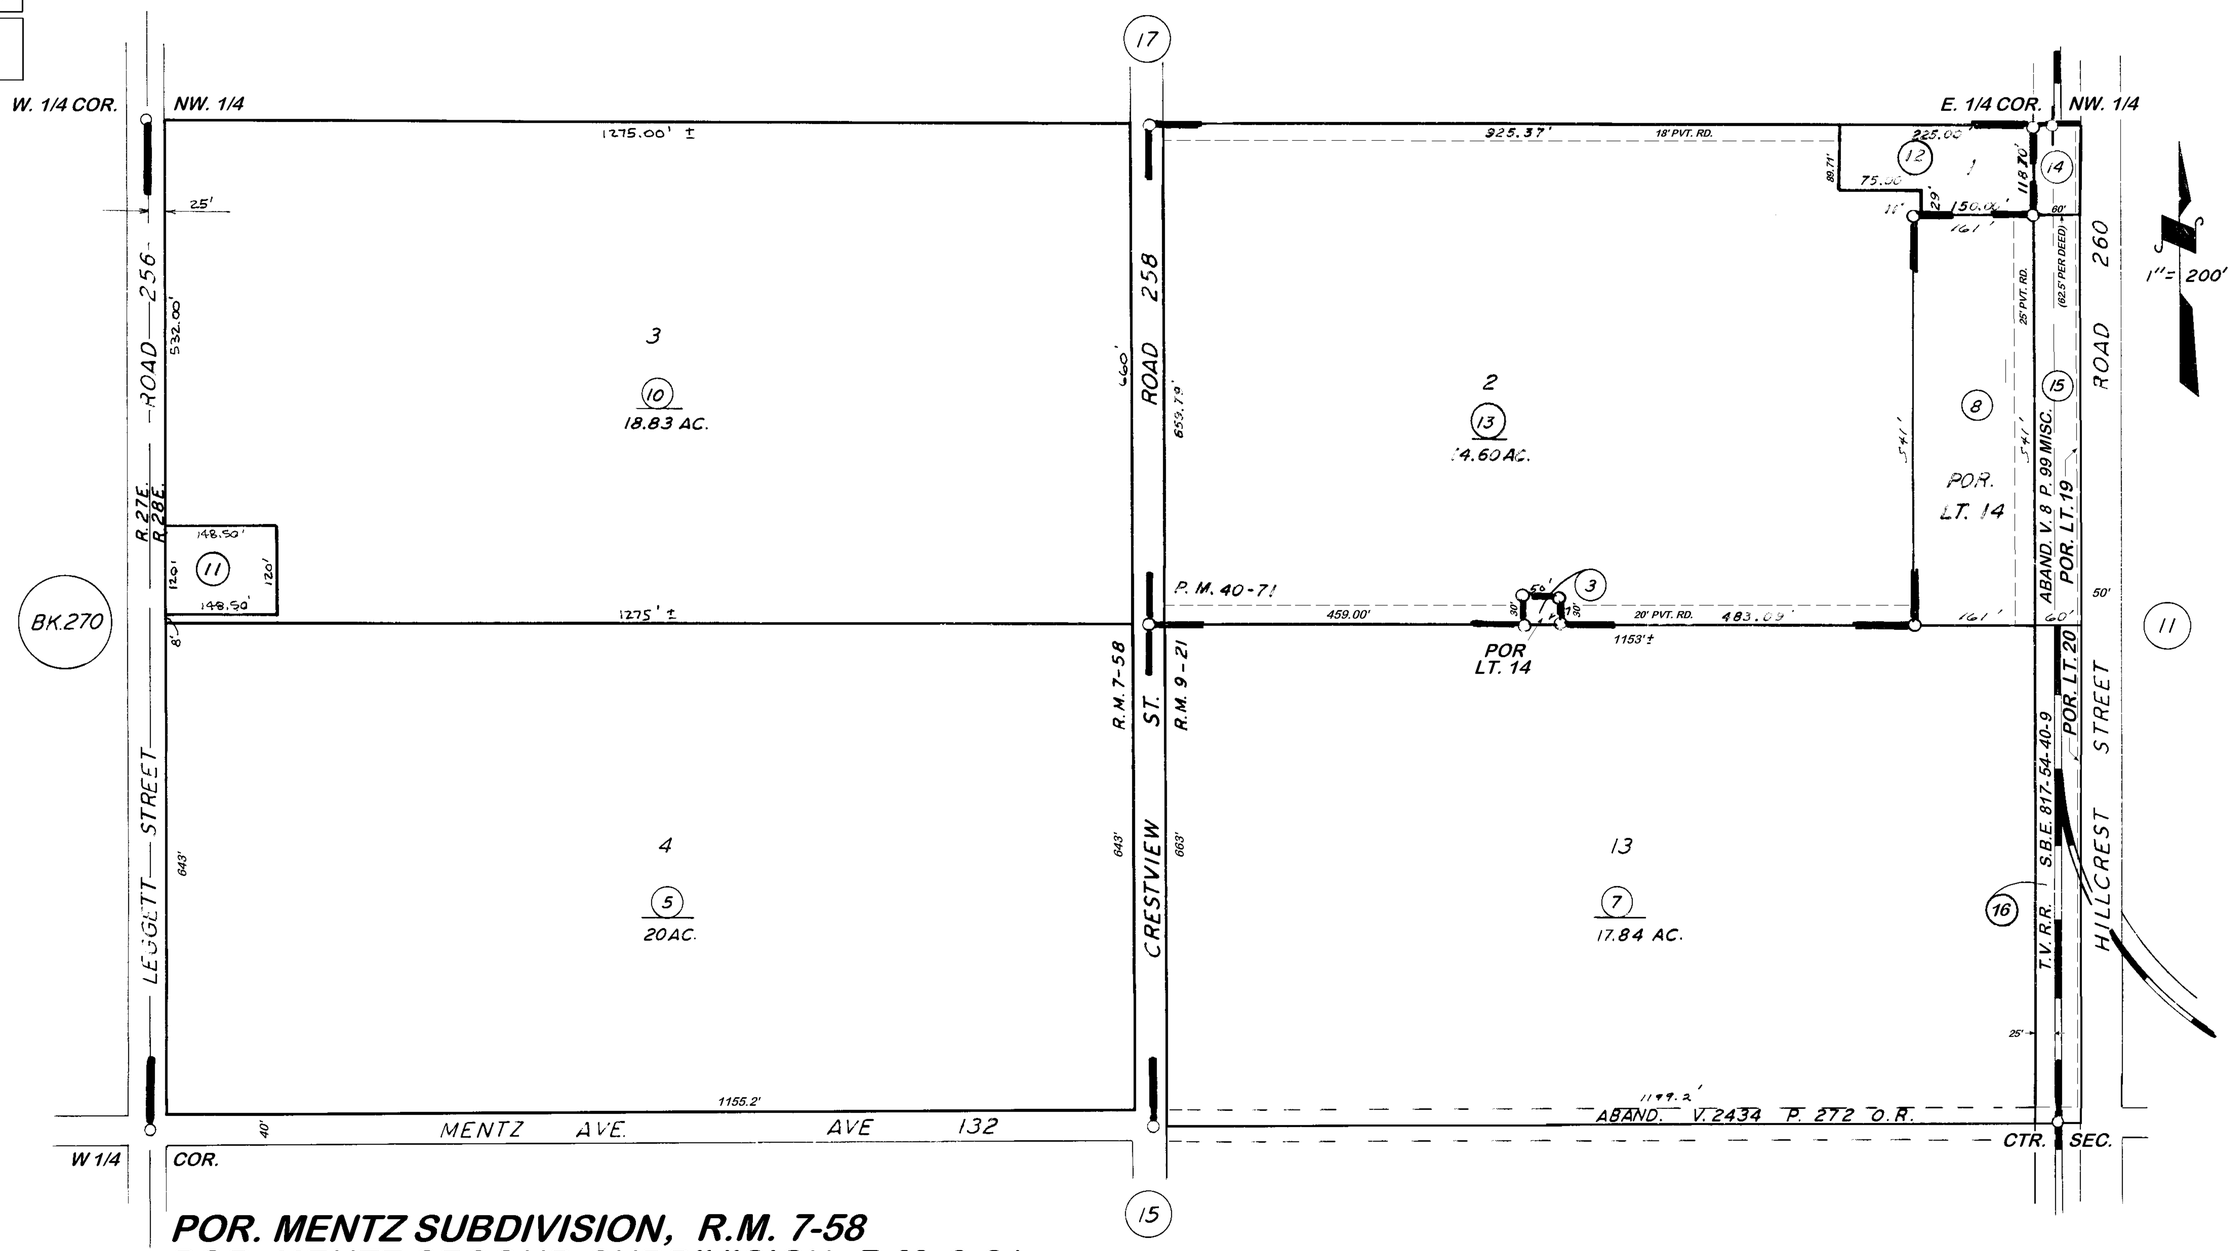

POR. MENTZ SUBDIVISION, R.M. 7-58
POR. MENTZ SECOND SUBDIVISION, R.M. 9-21
PARCEL MAP NO. 3967, P.M. 40-71

ASSESSOR'S MAPS BK. 271, PG. 16.

COUNTY OF TULARE, CALIF.

NOTE — ASSESSOR'S BLOCK NUMBERS SHOWN IN ELLIPSES
ASSESSOR'S PARCEL NUMBERS SHOWN IN CIRCLES

4-11-63 CS