N ½ OF NW ¼ SEC. 7, T.22S., R.28E., M.D.B.&M.

TAX CODE AREA 271-17

126-001
126-007

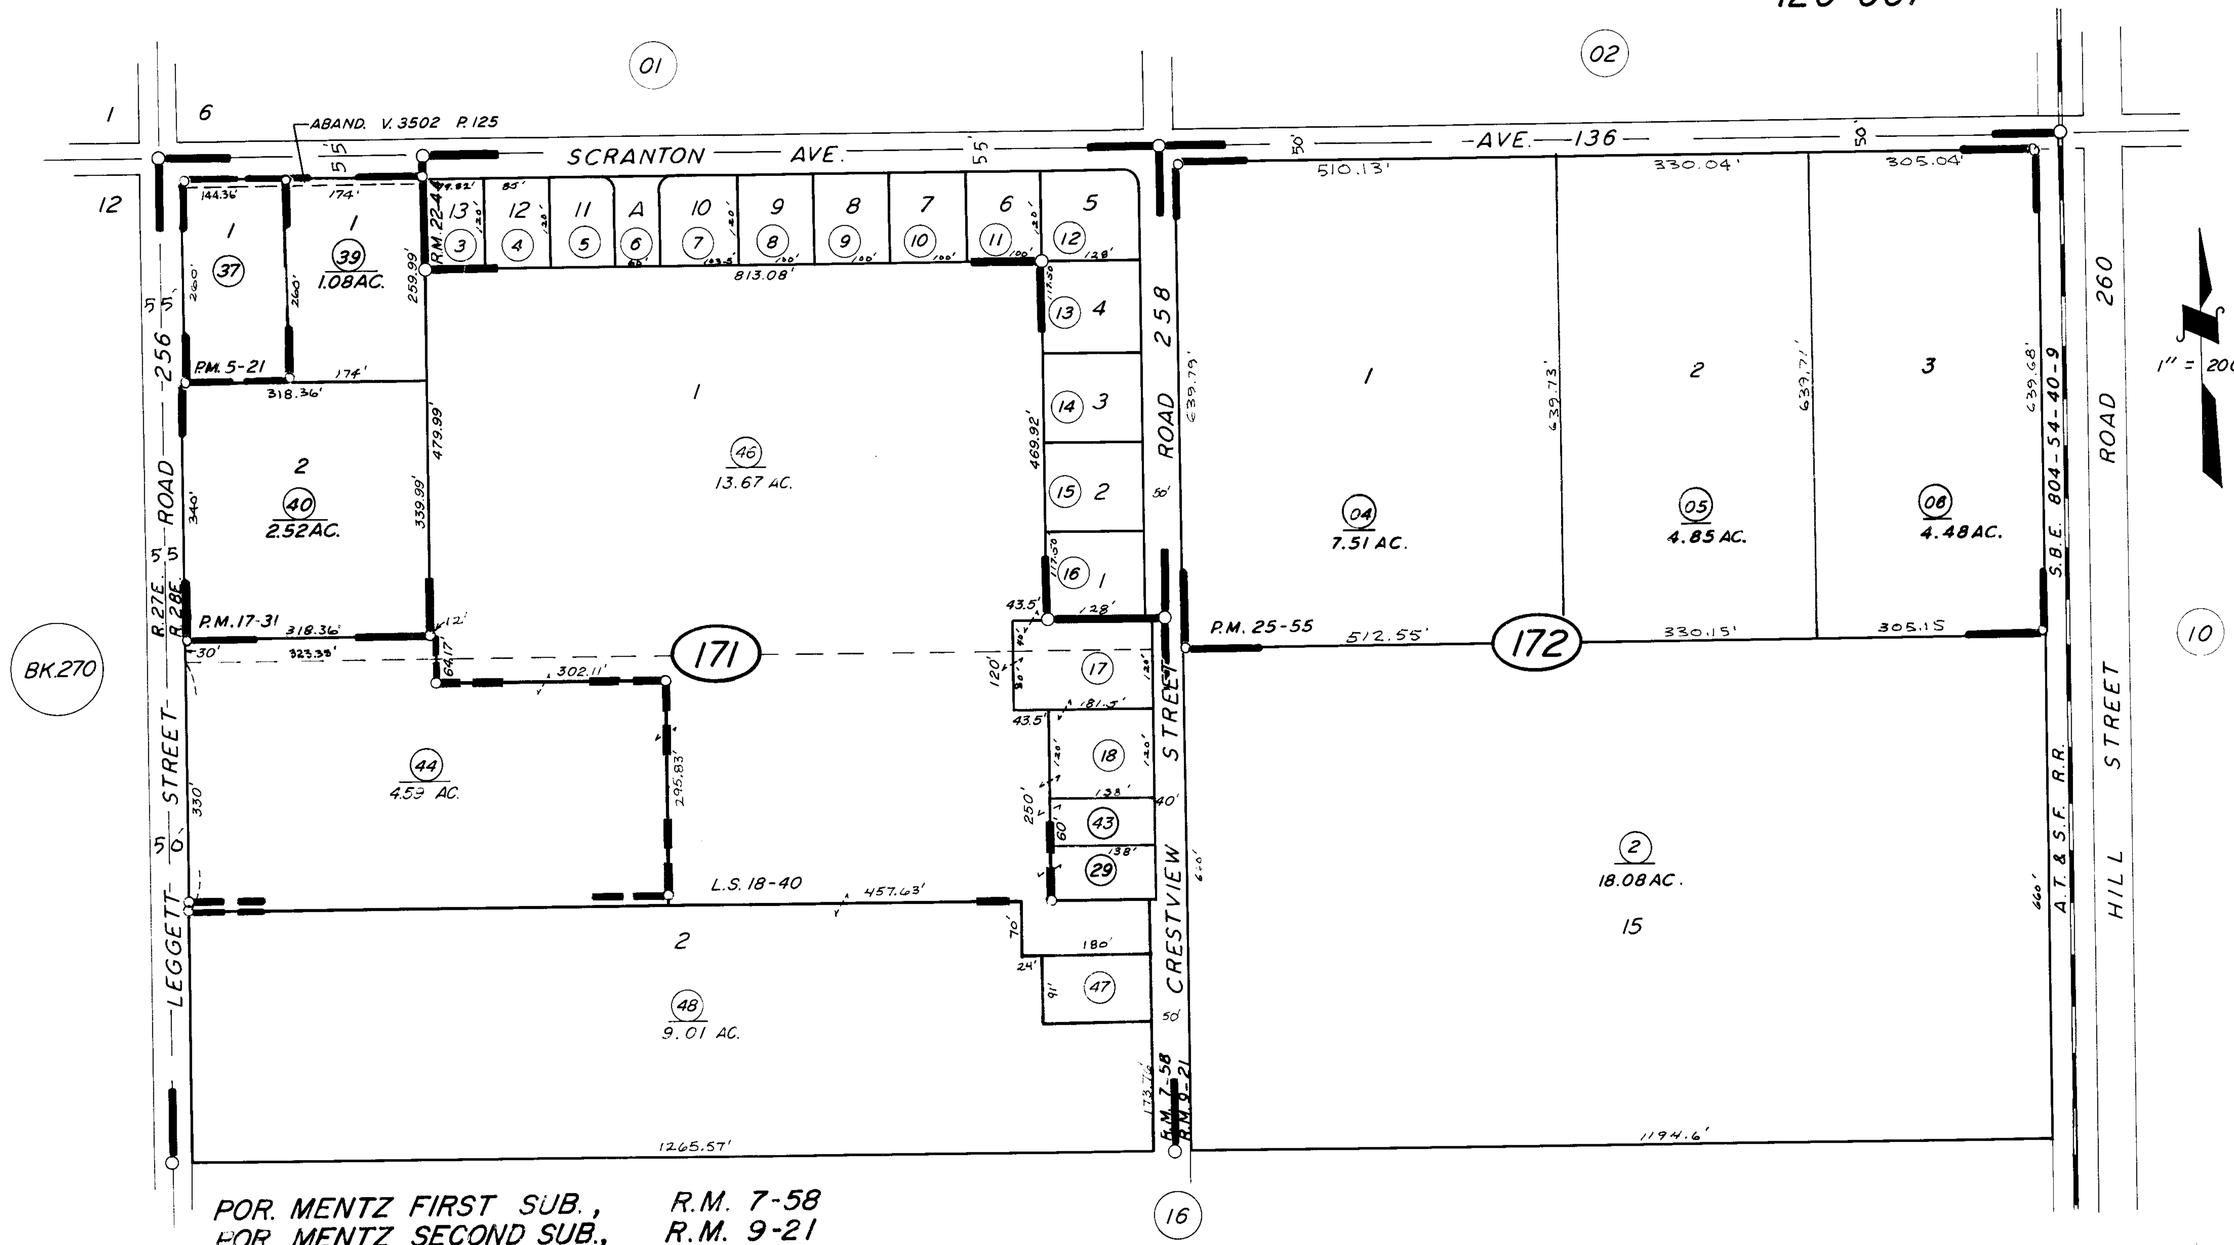

POR. MENTZ FIRST SUB., R.M. 7-58
POR. MENTZ SECOND SUB., R.M. 9-21
TRACT NO. 301, R.M. 22-44
PARCEL MAP 421, P.M. 5-21
PARCEL MAP 1630, P.M. 17-31
PARCEL MAP 2454, P.M. 25-55
RECORD OF SURVEY, L.S. 18-40

ASSESSOR'S MAPS BK. 271, PG. 17.
COUNTY OF TULARE, CALIF.

NOTE — ASSESSOR'S BLOCK NUMBERS SHOWN IN ELLIPSES
ASSESSOR'S PARCEL NUMBERS SHOWN IN CIRCLES