N'LY. POR. SEC. 4, T. 22 S., R. 28 E., M.D.B. & M.

TAX CODE AREA 282 - 03

126-001
126-006
126-002

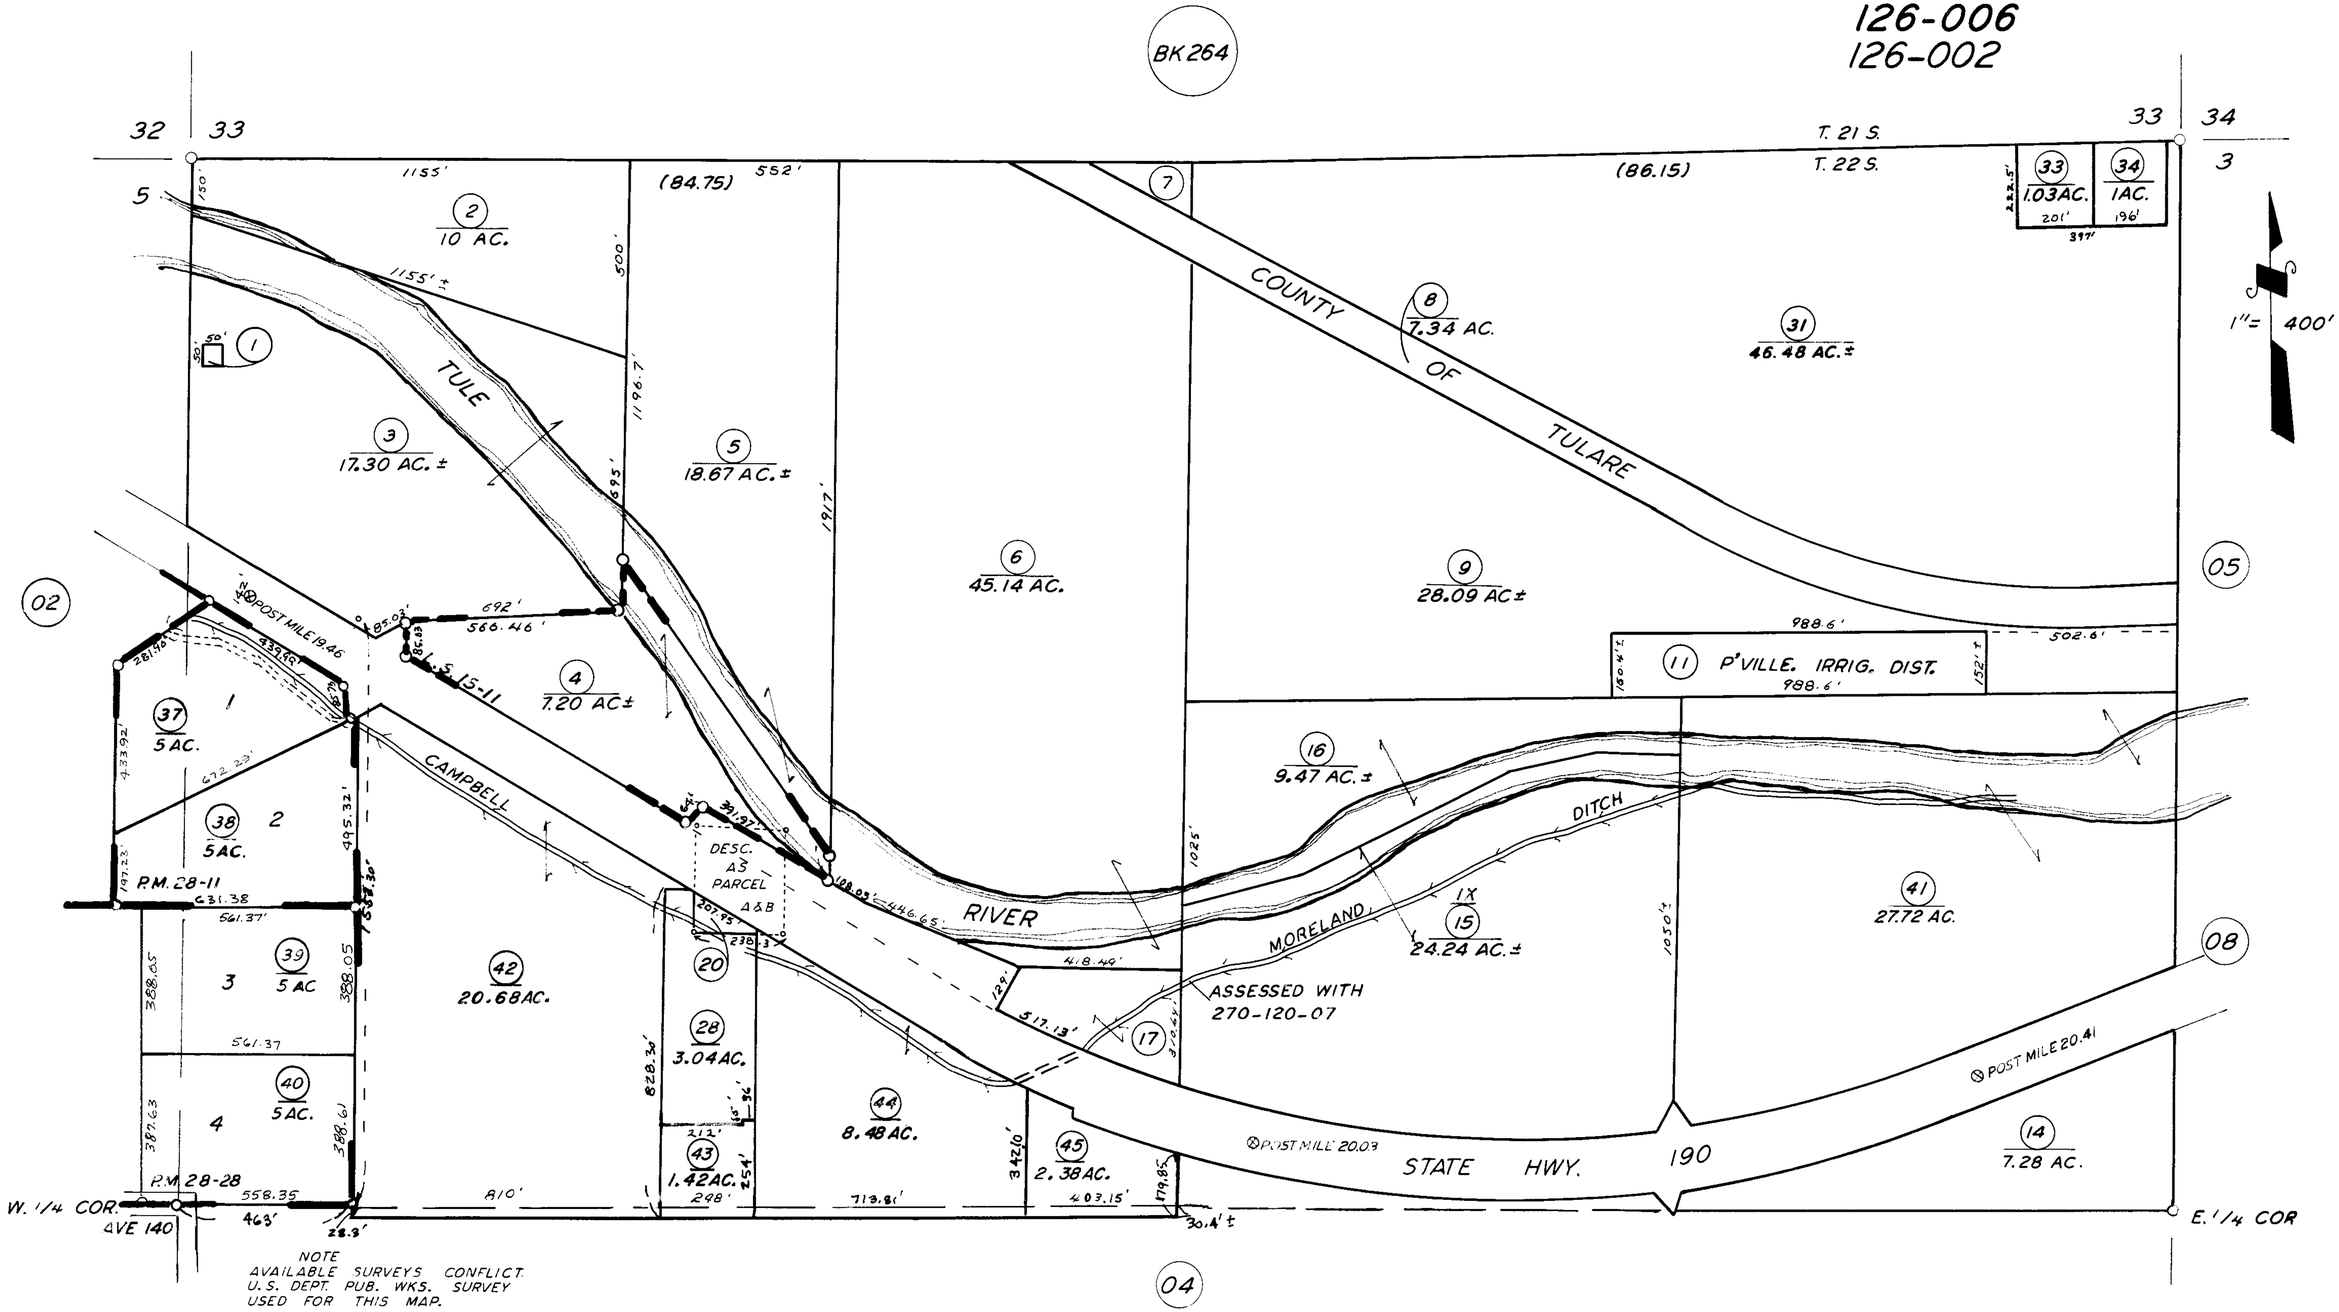

NOTE
AVAILABLE SURVEYS CONFLICT.
U.S. DEPT. PUB. WKS. SURVEY
USED FOR THIS MAP.

PARCEL MAP 2710, P.M. 28-11
POR. PARCEL MAP 2727, P.M. 28-28
RECORD OF SURVEY, L.S. 15-11

ASSESSOR'S MAPS BK. 282, PG. 03
COUNTY OF TULARE, CALIF.

NOTE - ASSESSOR'S BLOCK NUMBERS SHOWN IN ELLIPSES
ASSESSOR'S PARCEL NUMBERS SHOWN IN CIRCLES