DISCLAIMER

THIS MAP WAS PREPARED FOR LOCAL PROPERTY ASSESSMENT PURPOSES ONLY AND THE PARCELS SHOWN HEREON MAY NOT COMPLY WITH STATE AND LOCAL SUBDIVISION ORDINANCES, AND NO LIABILITY IS ASSUMED FOR THE USE OF THE INFORMATION SHOWN HEREON.

SEC. 9 & POR. SEC'S. 10 & 11 T.22S., R.28E., M.D.B.&M.

Tax Area Code 282-10

126-001
126-006

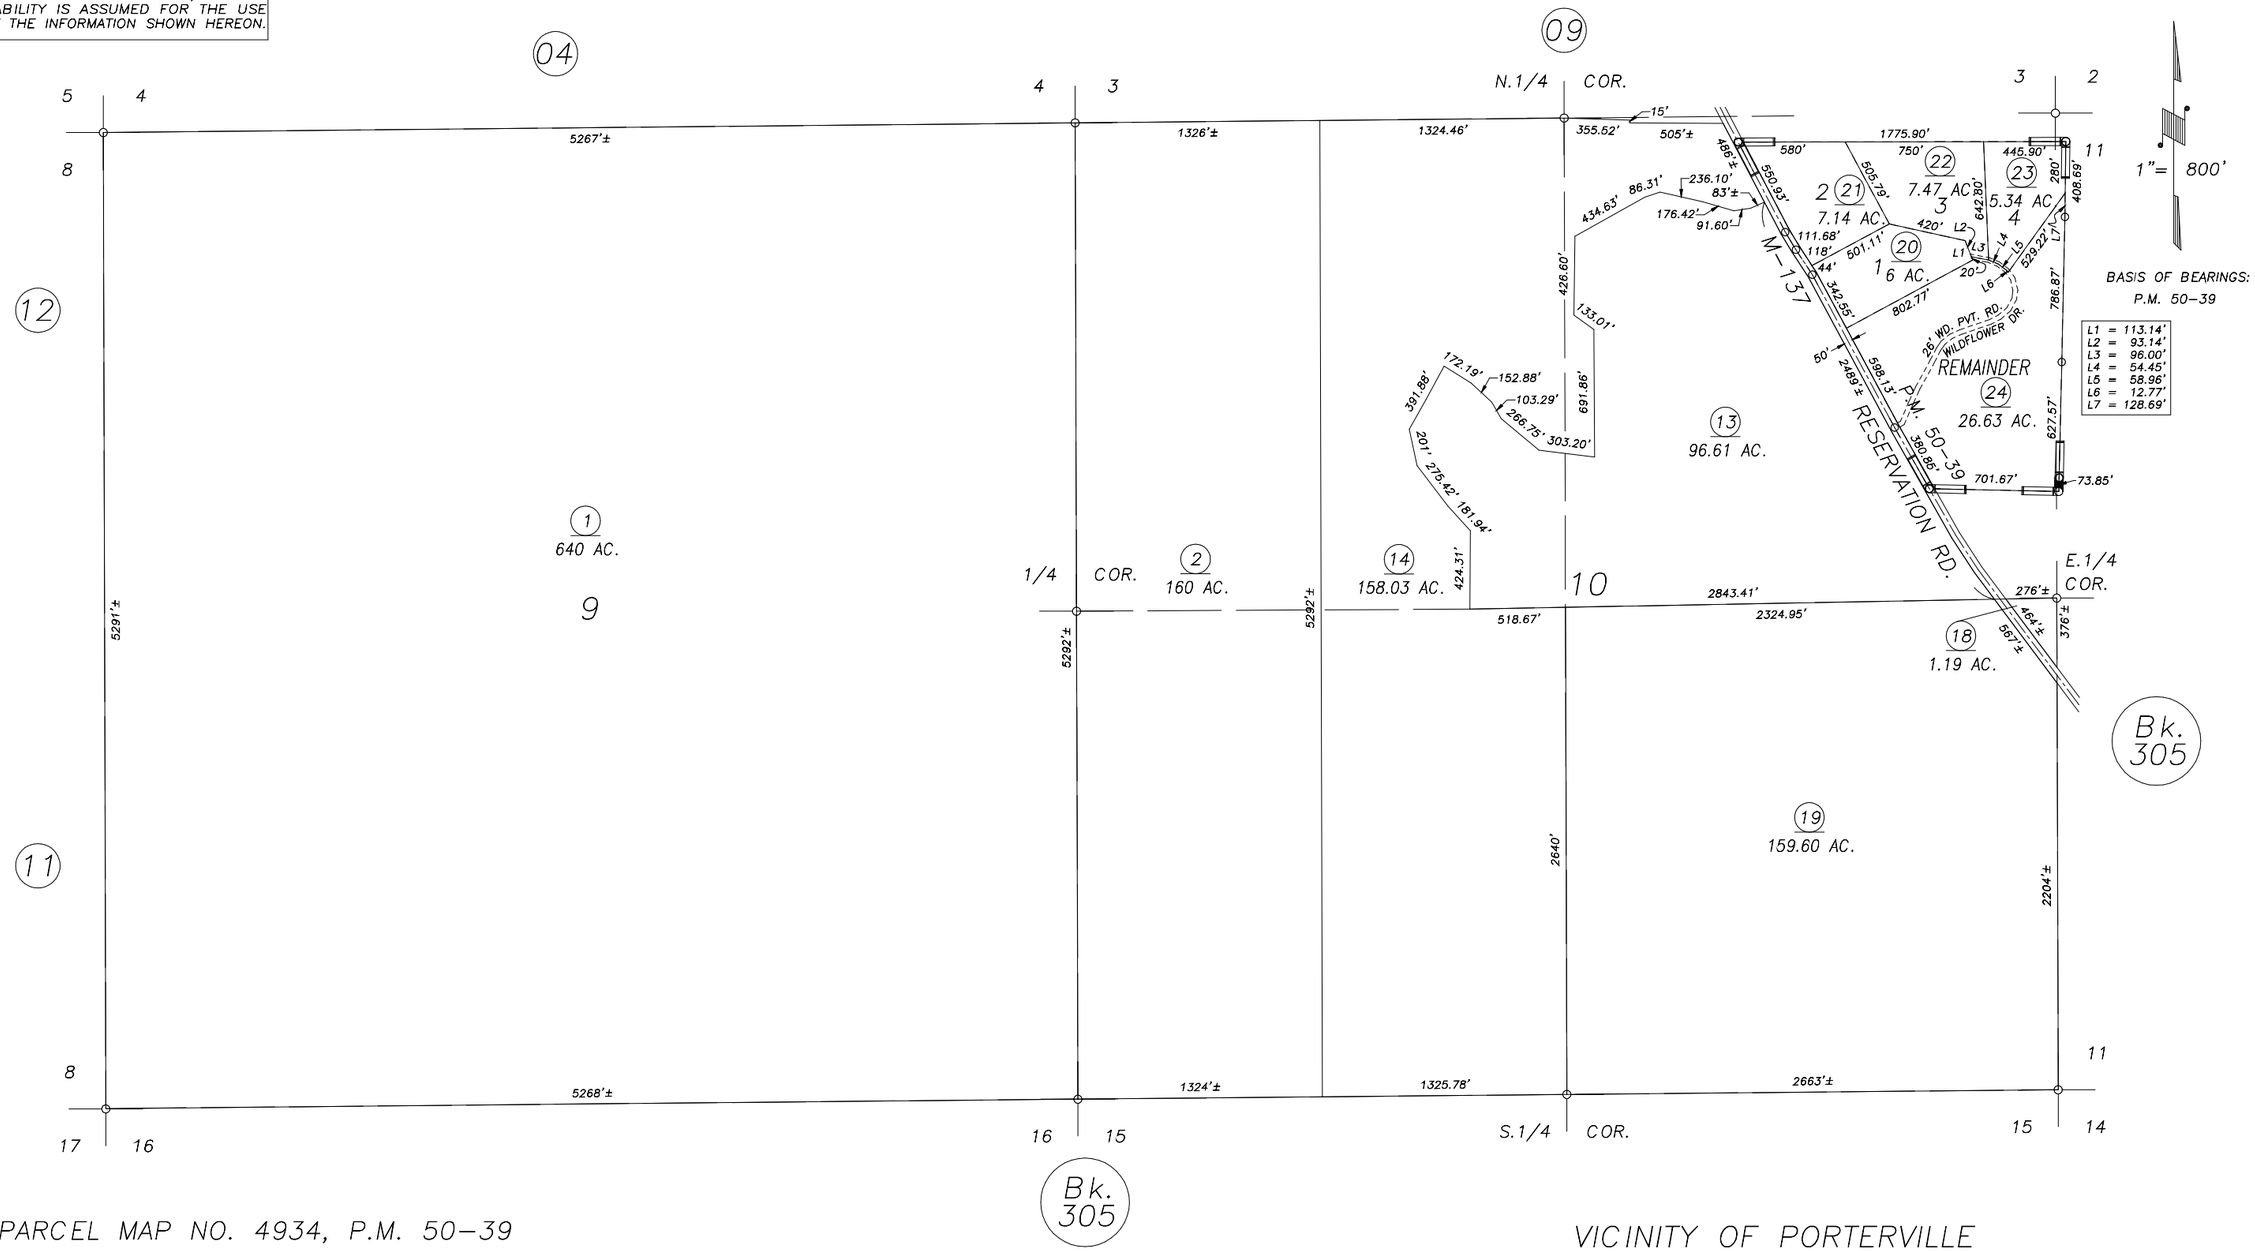

PARCEL MAP NO. 4934, P.M. 50-39

VICINITY OF PORTERVILLE
ASSESSOR'S MAPS BK.282 , PG.10
COUNTY OF TULARE, CALIFORNIA, U.S.A.

NOTE: Assessor's Parcel Numbers Shown in Circles (1)
Assessor's Block Numbers Shown in Elipses (123)

REVISION	DATE	TECH
2008-0085626	08/09/2013	CMB