DISCLAIMER

THIS MAP WAS PREPARED FOR LOCAL PROPERTY ASSESSMENT PURPOSES ONLY AND THE PARCELS SHOWN HEREON MAY NOT COMPLY WITH STATE AND LOCAL SUBDIVISION ORDINANCES, AND NO LIABILITY IS ASSUMED FOR THE USE OF THE INFORMATION SHOWN HEREON.

N 1/2 SEC. 35, T.21 S., R.28 E., M.D.B.& M.

Tax Area Code
126-006

284-06

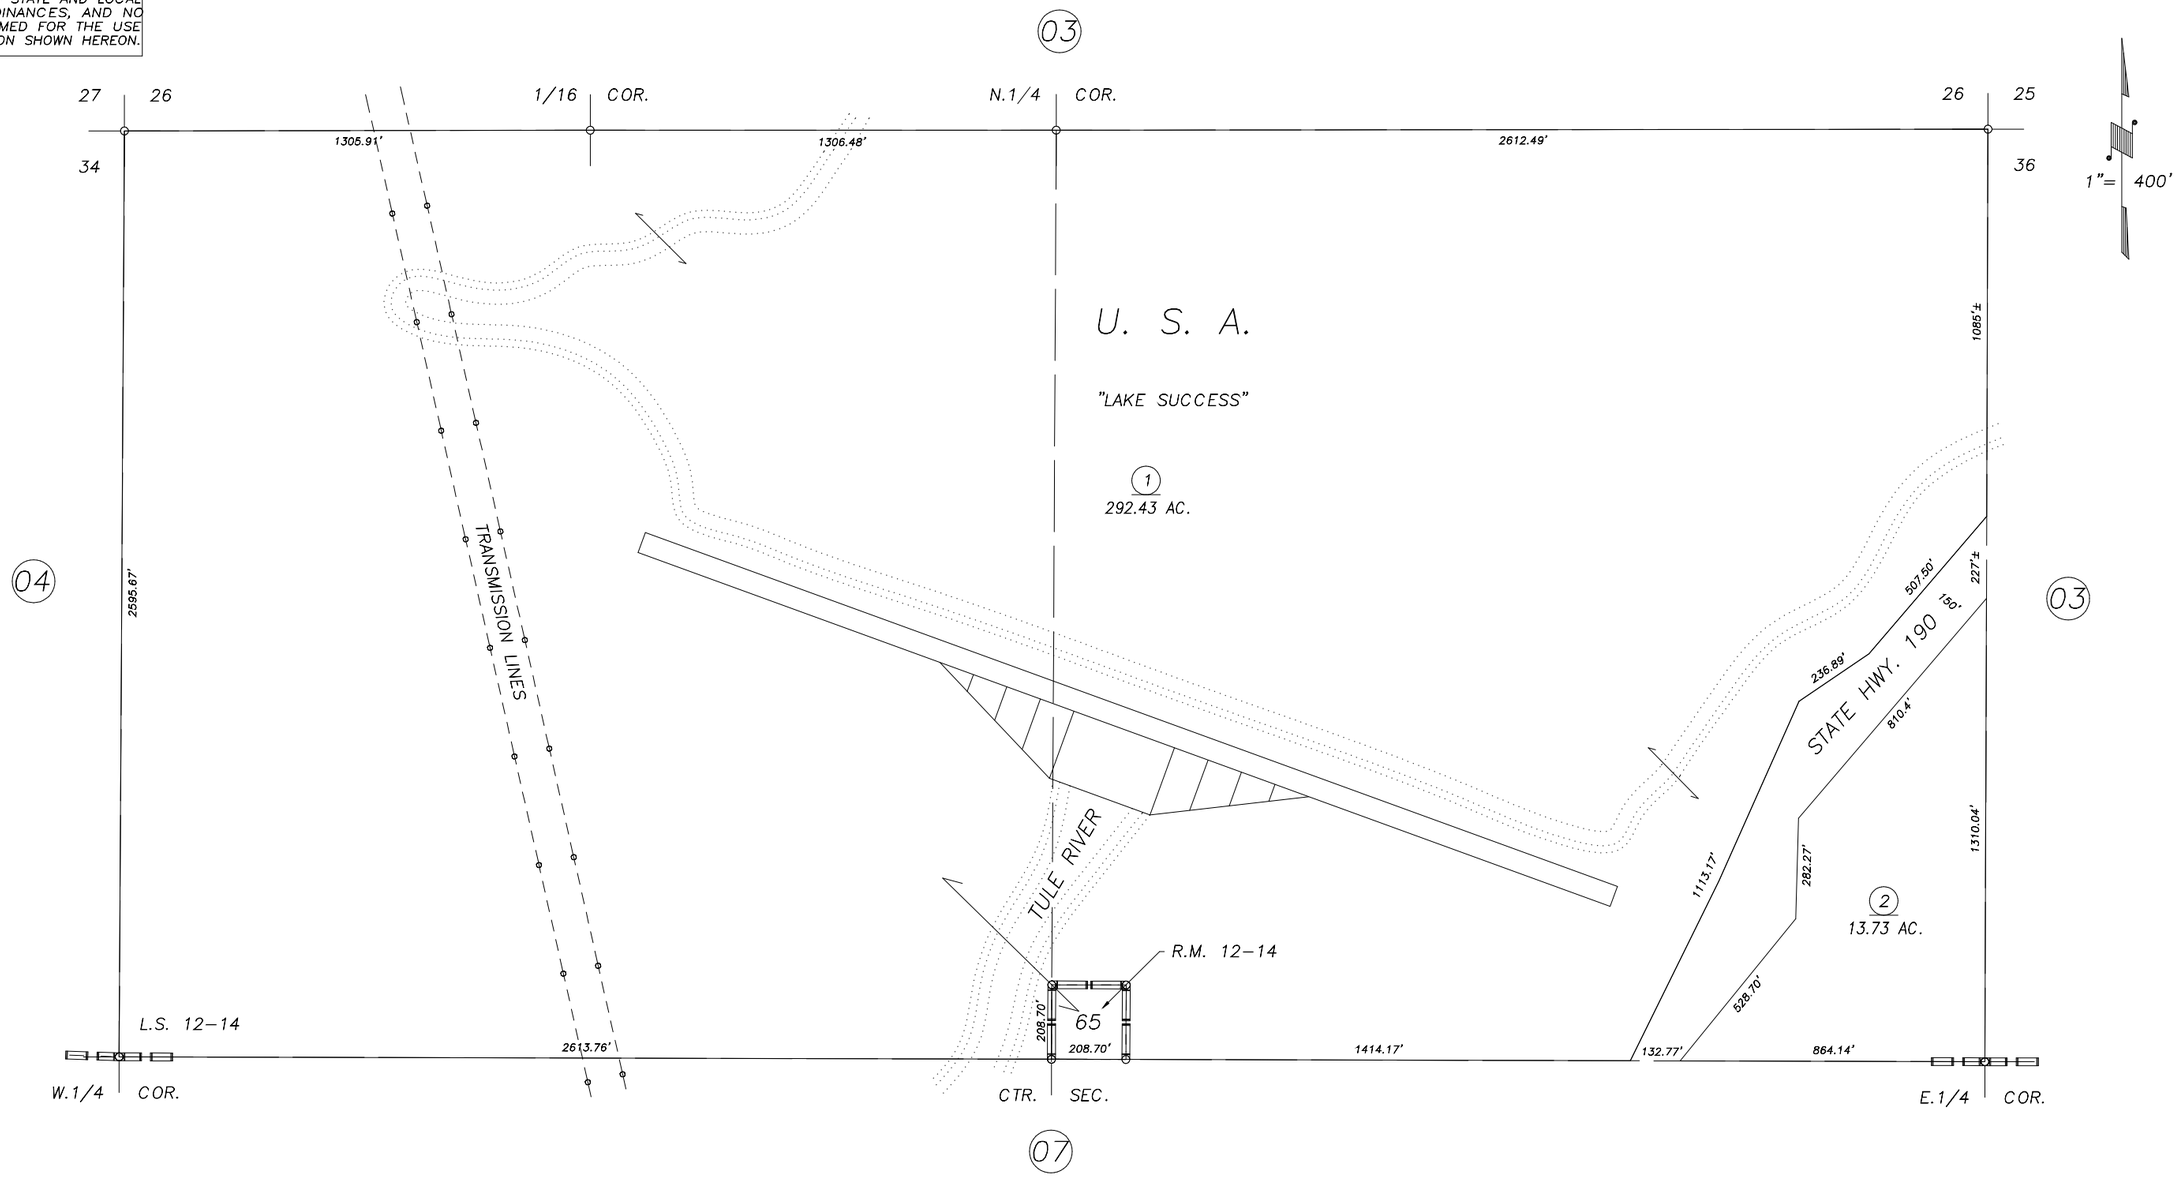

2002 - REVIEW	01/12/2002	KMS
REVISION	DATE	TECH

POR. SUCCESS DEVELOPMENT COMPANY TRACT NO. 2, R.M. 12-14
POR. RECORD OF SURVEY, L.S. 12-14

VICINITY OF LAKE SUCCESS
ASSESSOR'S MAPS BK. 284 , PG. 06 .
COUNTY OF TULARE, CALIF.

NOTE: Assessor's Block Numbers Shown in Ellipses
Assessor's Parcel Numbers Shown in Circles

02/03