DISCLAIMER

THIS MAP WAS PREPARED FOR LOCAL PROPERTY ASSESSMENT PURPOSES ONLY. THE PARCELS SHOWN HEREON MAY NOT COMPLY WITH STATE AND LOCAL SUBDIVISION ORDINANCES. NO LIABILITY IS ASSUMED FOR THE USE OF THE INFORMATION HEREON.

REVISED: 08/10/10
REASON: 2009-0083142
CAD TECH: JRS

SEC'S. 3 & 4, T.21S., R.29E., M.D.B. & M.

TAX CODE AREA **284-10**
136-006

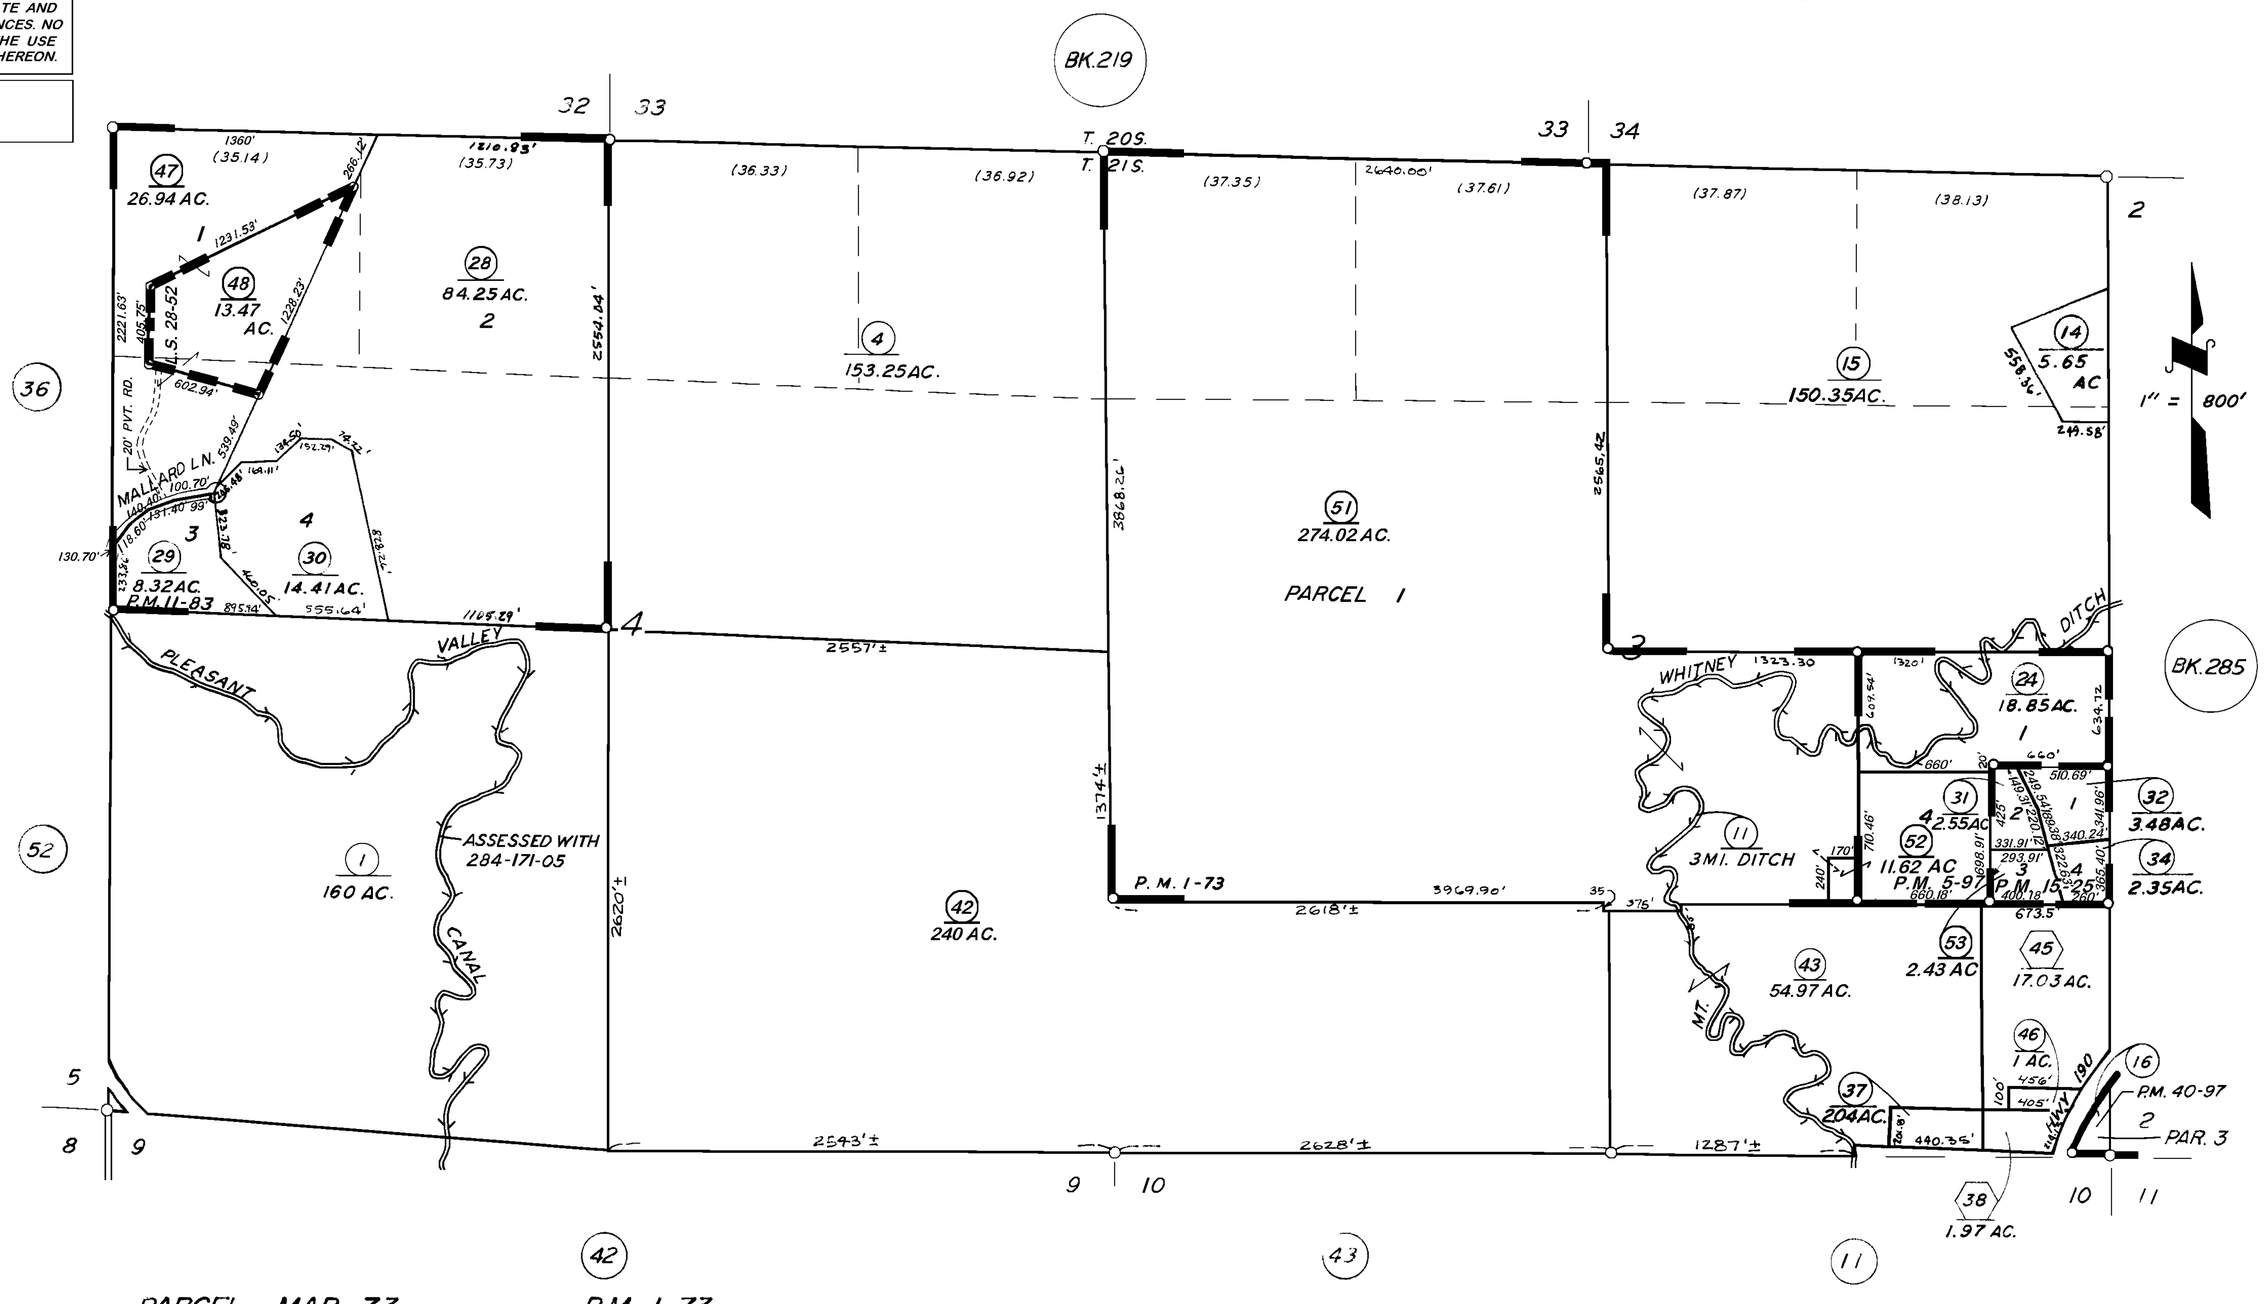

PARCEL MAP 73,	P.M. 1-73
PARCEL MAP 497,	P.M. 5-97
PARCEL MAP 1082,	P.M. 11-83
PARCEL MAP 1424,	P.M. 15-25
POR. PARCEL MAP 3993,	P.M. 40-97
PARCEL MAP 2107	P.M. 22-8
RECORD OF SURVEY,	L.S. 28-52

ASSESSOR'S MAPS BK. **284**, PG. **10**.

COUNTY OF TULARE, CALIF.

NOTE — ASSESSOR'S BLOCK NUMBERS SHOWN IN ELLIPSES
ASSESSOR'S PARCEL NUMBERS SHOWN IN CIRCLES