DISCLAIMER

THIS MAP WAS PREPARED FOR LOCAL PROPERTY ASSESSMENT PURPOSES ONLY. THE PARCELS SHOWN HEREON MAY NOT COMPLY WITH STATE AND LOCAL SUBDIVISION ORDINANCES. NO LIABILITY IS ASSUMED FOR THE USE OF THE INFORMATION HEREON.

REVISED: 11/20/2008
REASON: 2006-0088869
CAD TECH: ASG

N/2 SEC. 30, T.21S., R.29E., M.D.B. & M.

TAX CODE AREA **284-45**

064-001
064-003

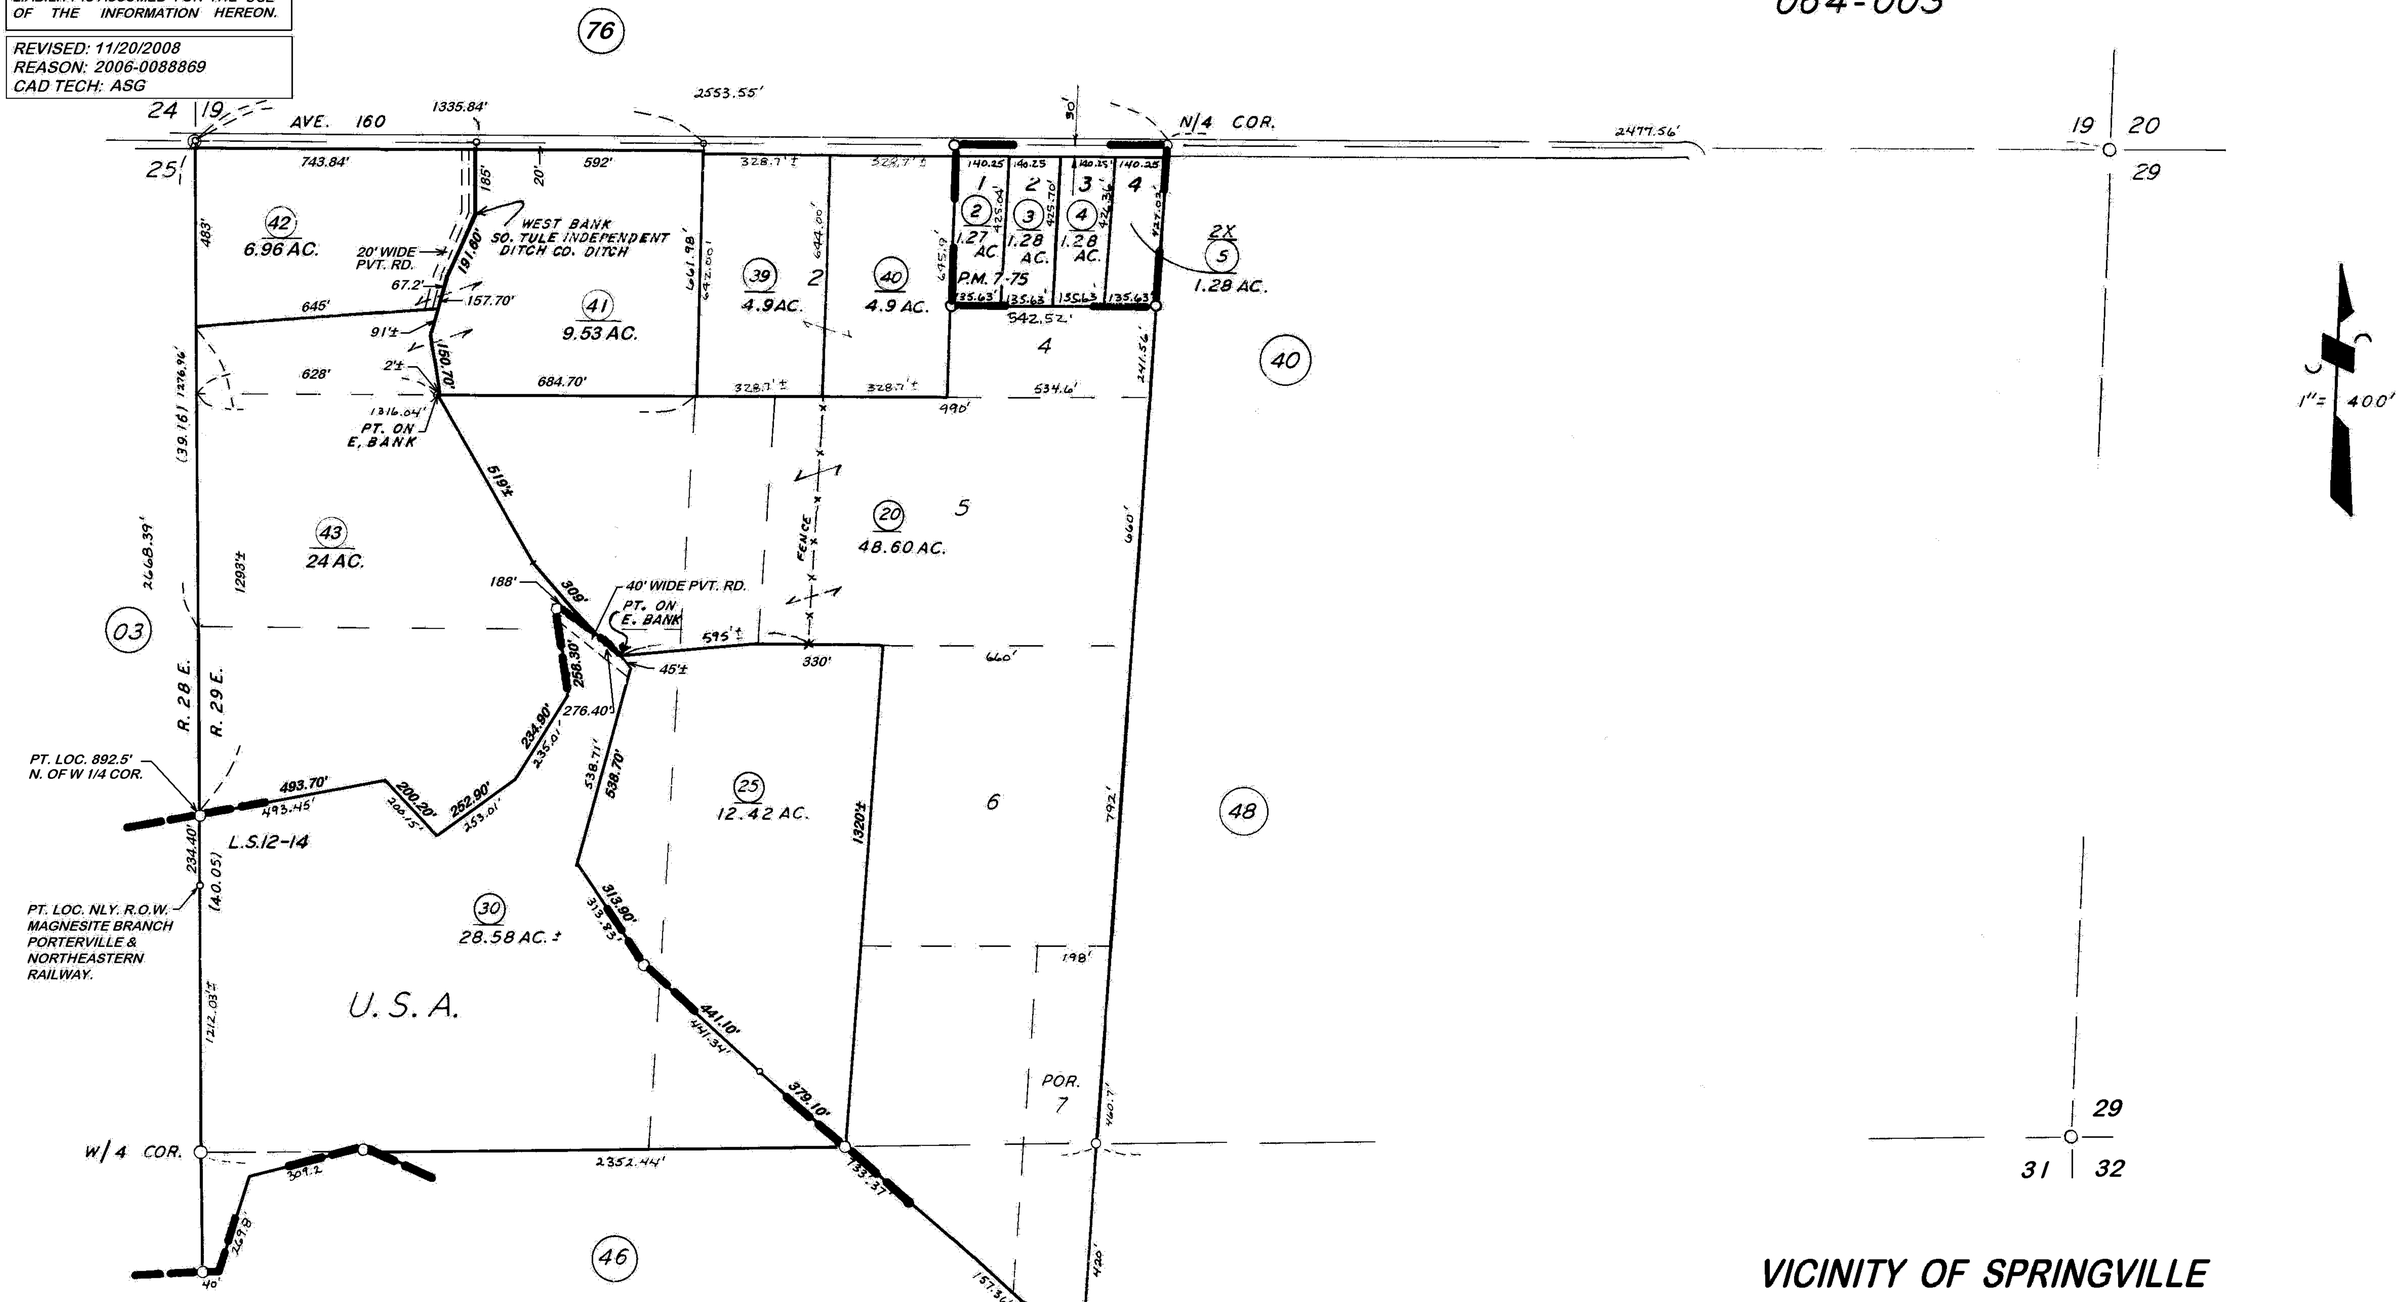

POR. RECORD OF SURVEY,
RECORD OF SURVEY,
PARCEL MAP 675,

L.S. 1-61 (W½ SEC.)
L.S.12-14
P.M. 7-75

VICINITY OF SPRINGVILLE

ASSESSOR'S MAPS BK. 284, PG. 45
COUNTY OF TULARE, CALIF.