DISCLAIMER

THIS MAP WAS PREPARED FOR LOCAL PROPERTY ASSESSMENT PURPOSES ONLY AND THE PARCELS SHOWN HEREON MAY NOT COMPLY WITH STATE AND LOCAL SUBDIVISION ORDINANCES, AND NO LIABILITY IS ASSUMED FOR THE USE OF THE INFORMATION SHOWN HEREON.

N1/2 SEC.14, T.21S., R.29E., M.D.B.&M.

Tax Area Codes 284–49
136–005
136–006

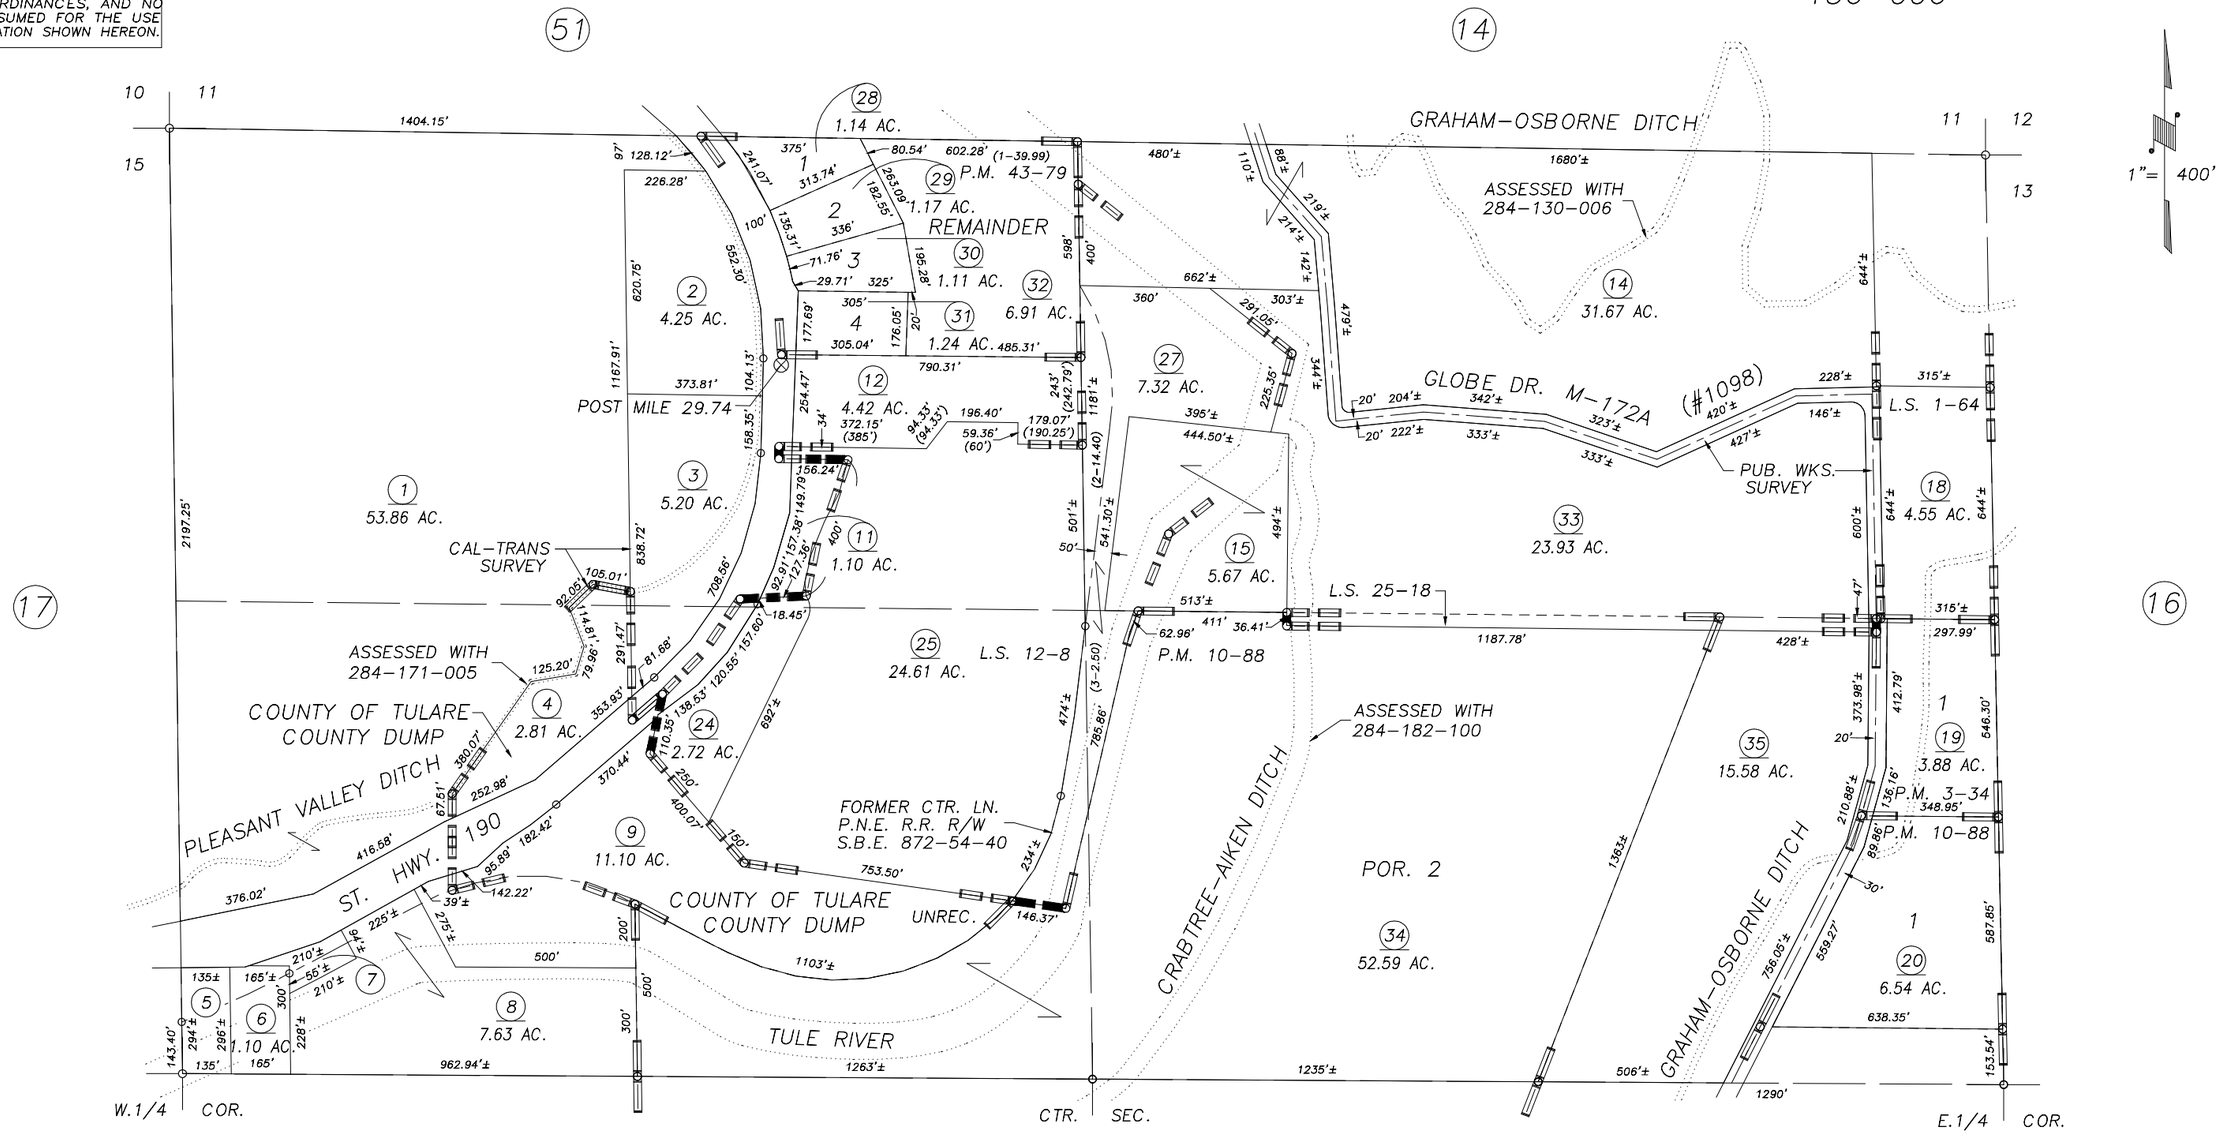

POR. RECORD OF SURVEY, L.S. 1–64 (SEC.14)
PARCEL MAP 234, P.M. 3–34
POR. PARCEL MAP 987, P.M. 10–88
RECORD OF SURVEY, L.S. 12–8
POR. PUB. WKS. SURVEY, UNREC. (M–172A)
POR. CAL–TRANS. SURVEY, UNREC. (ST. HWY. 190)
PARCEL MAP 4275, P.M. 43–79

RECORD OF SURVEY, L.S. 23–33
RECORD OF SURVEY, L.S. 25–18
COUNTY OF TULARE SURVEY, UNREC.

VICINITY OF SPRINGVILLE
ASSESSOR'S MAPS BK.284 , PG.49
COUNTY OF TULARE, CALIFORNIA, U.S.A.

NOTE: Assessor's Parcel Numbers Shown in Circles (1)
Assessor's Block Numbers Shown in Elipses (123)

REVISION	DATE	TECH
2000–0064376	06/04/2002	SU