DISCLAIMER

THIS MAP WAS PREPARED FOR LOCAL PROPERTY ASSESSMENT PURPOSES ONLY AND THE PARCELS SHOWN HEREON MAY NOT COMPLY WITH STATE AND LOCAL SUBDIVISION ORDINANCES, AND NO LIABILITY IS ASSUMED FOR THE USE OF THE INFORMATION SHOWN HEREON.

N1/2 SEC.17, T.21S., R.29E., M.D.B.&M.

Tax Area Codes 284–64
136–005
136–006

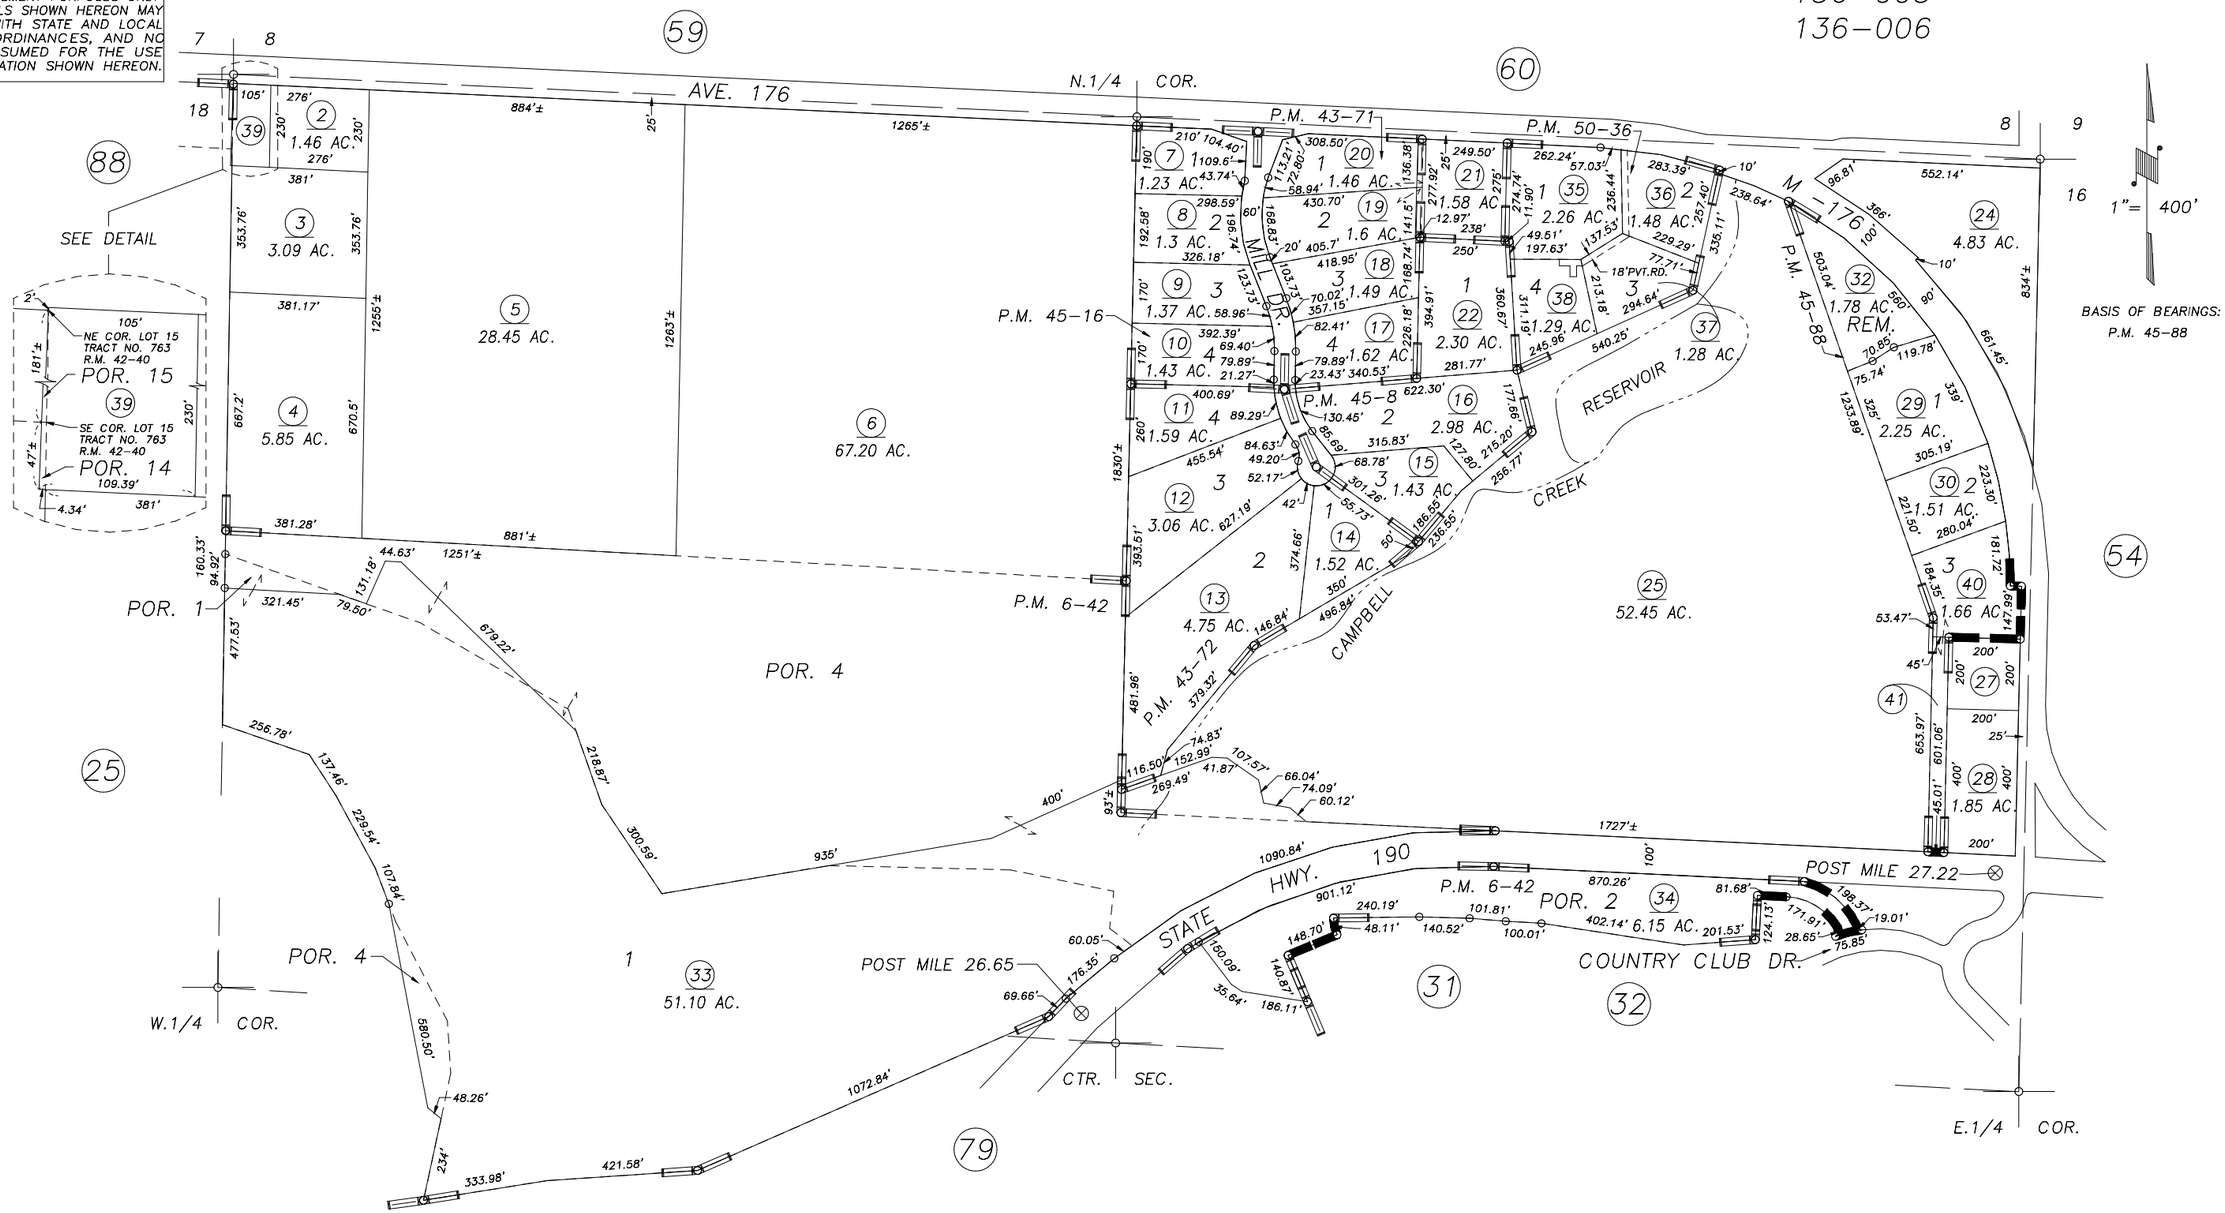

POR. PARCEL MAP NO. 542, P.M. 6–42
PARCEL MAP NO. 4267, P.M. 43–71
PARCEL MAP NO. 4268, P.M. 43–72
PARCEL MAP NO. 4403, P.M. 45–8
PARCEL MAP NO. 4411, P.M. 45–16
PARCEL MAP NO. 4483, P.M. 45–88
PARCEL MAP NO. 4931, P.M. 50–36

VICINITY OF SPRINGVILLE
ASSESSOR'S MAPS BK.284 , PG.64
COUNTY OF TULARE, CALIFORNIA, U.S.A.

NOTE: Assessor's Parcel Numbers Shown in Circles (1)
Assessor's Block Numbers Shown in Elipses (123)

REVISION	DATE	TECH
2011–0075430	06/13/2012	LLB