S1/2 OF NW1/4 SEC.21, T.21S., R.29E., M.D.B.&M.

Tax Area Codes 284–66
136–005

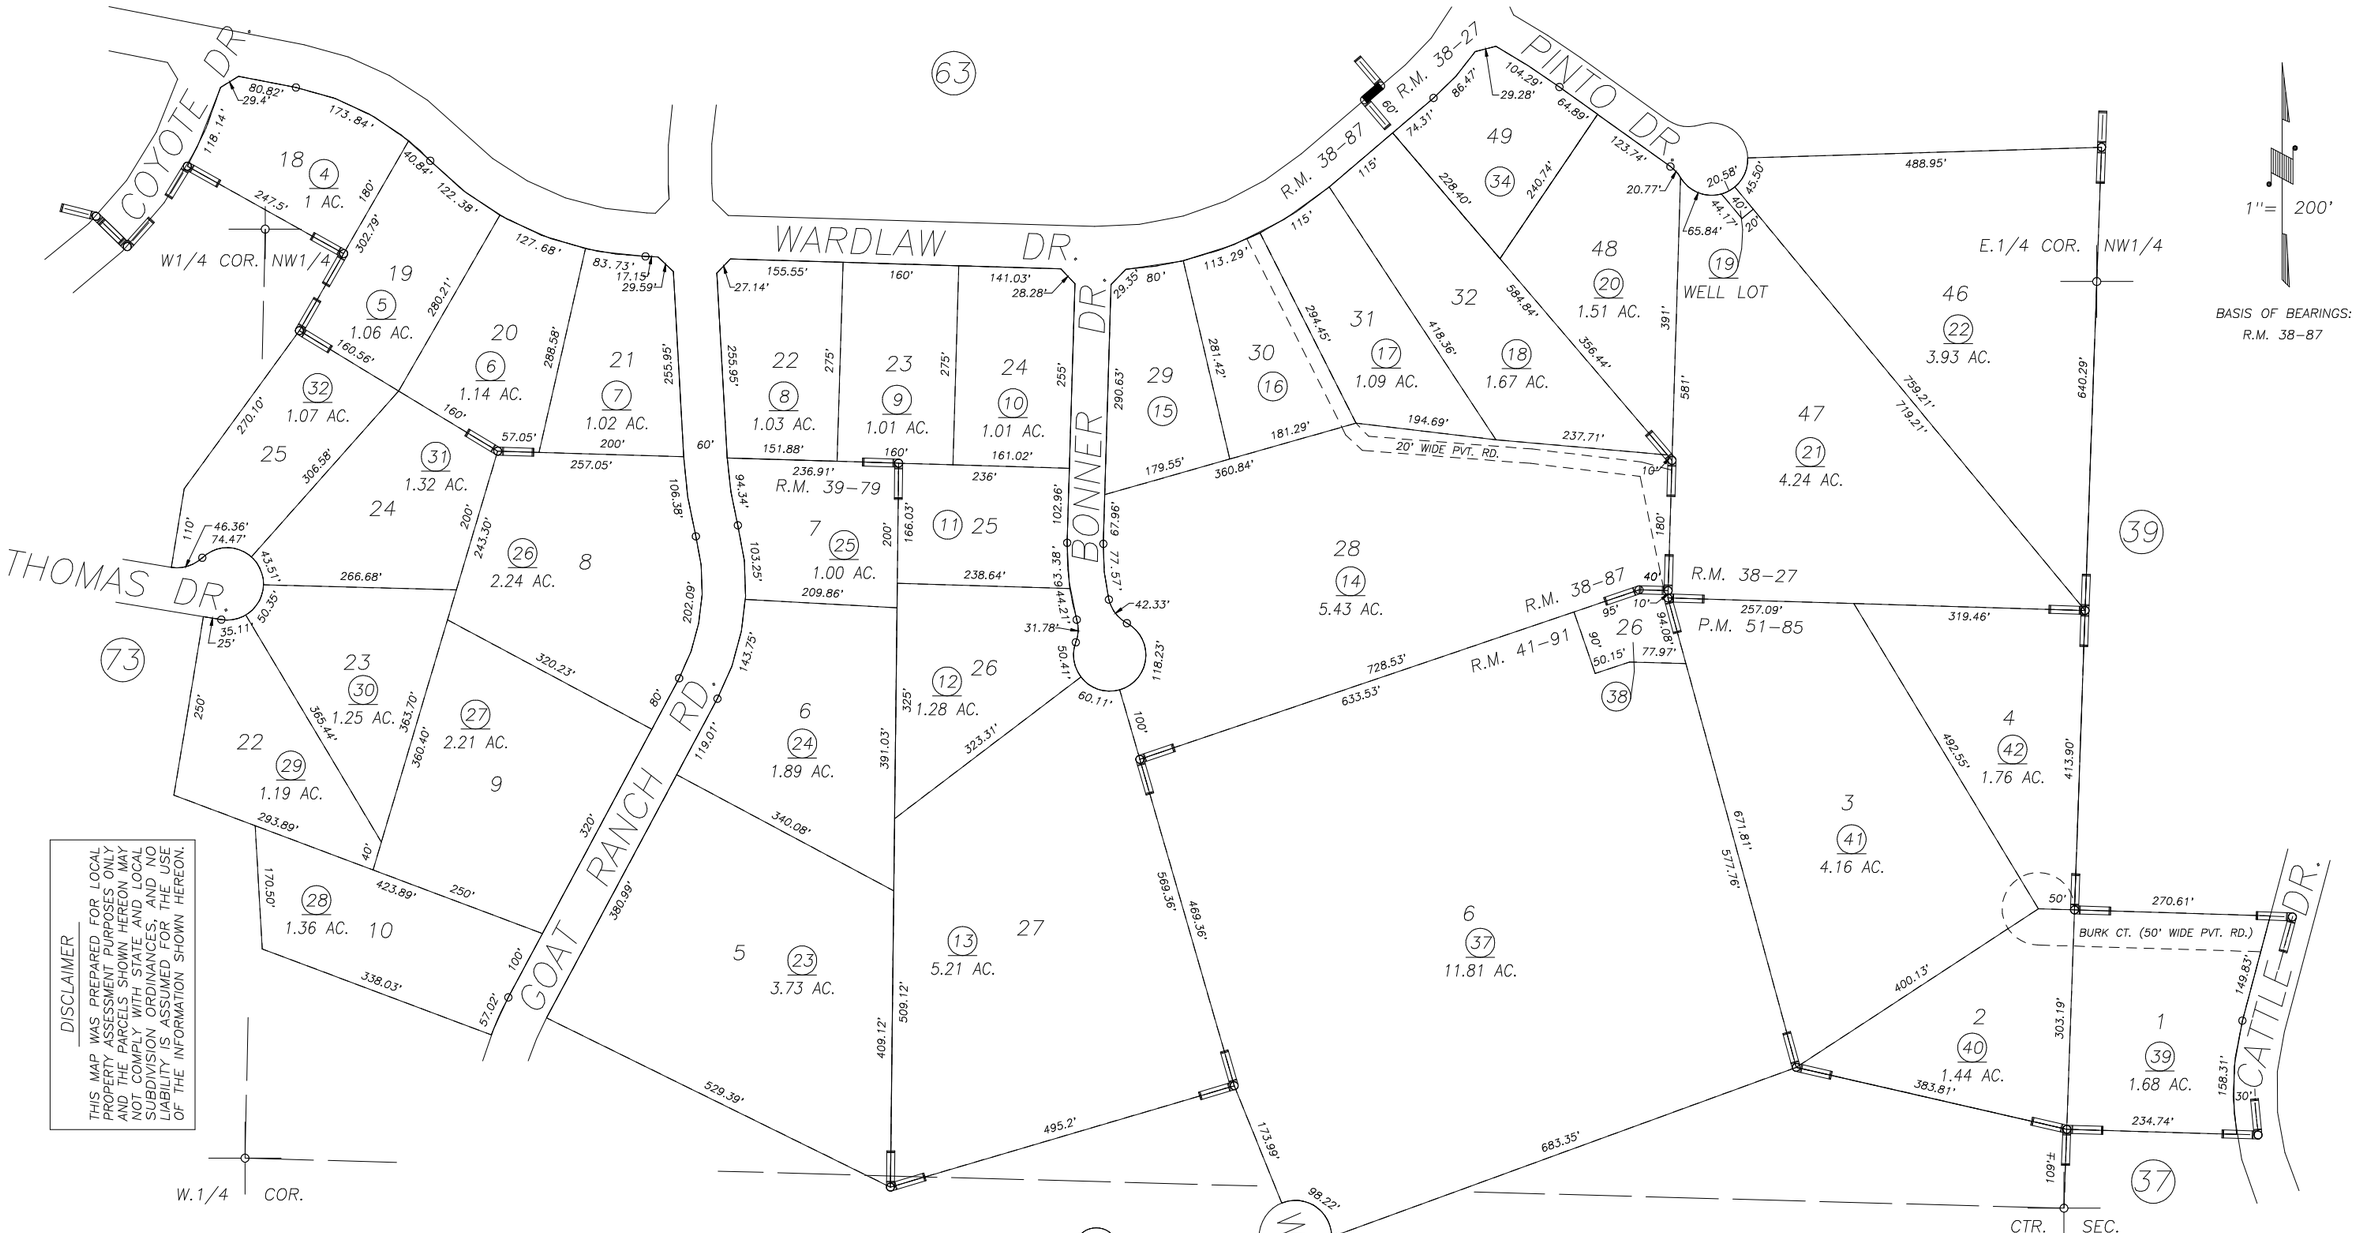

DISCLAIMER

THIS MAP WAS PREPARED FOR LOCAL PROPERTY ASSESSMENT PURPOSES ONLY AND THE PARCELS SHOWN HEREON MAY NOT COMPLY WITH STATE AND LOCAL SUBDIVISION ORDINANCES, AND NO LIABILITY IS ASSUMED FOR THE USE OF THE INFORMATION SHOWN HEREON.

POR. TRACT NO. 717 PHASE 2, R.M. 38–27
POR. TRACT NO. 737 PHASE 1, R.M. 38–87
POR. TRACT NO. 753 UNIT ONE, R.M. 39–79
POR. TRACT NO. 753 UNIT THREE, R.M. 41–91
PARCEL MAP 5079, P.M. 51–85

CITY OF PORTERVILLE
ASSESSOR'S MAPS BK. 284 , PG. 66
COUNTY OF TULARE, CALIFORNIA, U.S.A.

NOTE: Assessor's Parcel Numbers Shown in Circles (1)
Assessor's Block Numbers Shown in Elipses (123)

2012–0088920	04/25/2013	NFL
REVISION	DATE	TECH