DISCLAIMER

THIS MAP WAS PREPARED FOR LOCAL PROPERTY ASSESSMENT PURPOSES ONLY AND THE PARCELS SHOWN HEREON MAY NOT COMPLY WITH STATE AND LOCAL SUBDIVISION ORDINANCES, AND NO LIABILITY IS ASSUMED FOR THE USE OF THE INFORMATION SHOWN HEREON.

SEC.24 & POR SEC.22,23, T.21S., R.29E., M.D.B.&M.

Tax Area Codes 136–006

284–71

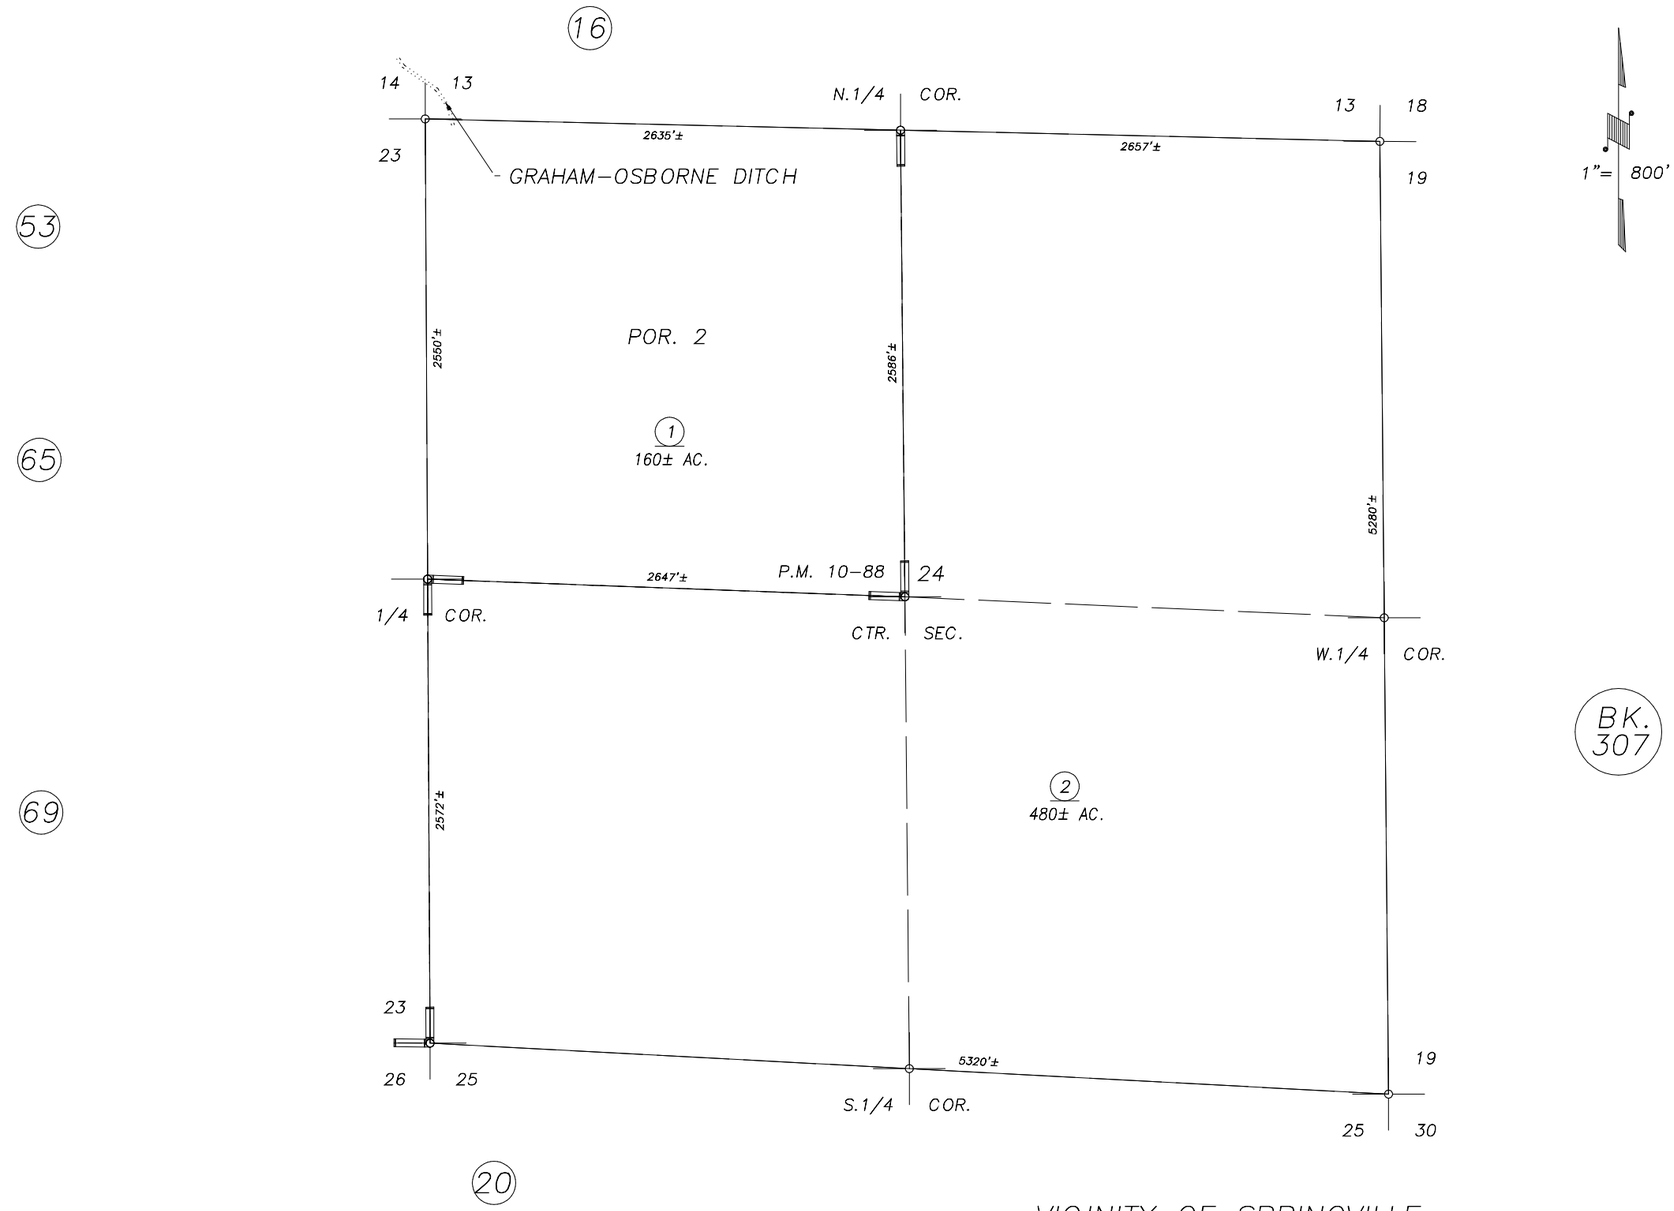

POR. PARCEL MAP 987, P.M. 10–88

VICINITY OF SPRINGVILLE
ASSESSOR'S MAPS BK.284 , PG.71
COUNTY OF TULARE, STATE OF CALIFORNIA, U.S.A.

NOTE: Assessor's Parcel Numbers Shown in Circles (1)
Assessor's Block Numbers Shown in Elipses (123)

REVIEW	09/09/2002	RJL
REVISION	DATE	TECH