N1/2 OF SE1/4 SEC.7, T.21S., R.29E., M.D.B.&M.

Tax Area Codes 284–81
136–006

DISCLAIMER

THIS MAP WAS PREPARED FOR LOCAL PROPERTY ASSESSMENT PURPOSES ONLY AND THE PARCELS SHOWN HEREON MAY NOT COMPLY WITH STATE AND LOCAL SUBDIVISION ORDINANCES, AND NO LIABILITY IS ASSUMED FOR THE USE OF THE INFORMATION SHOWN HEREON.

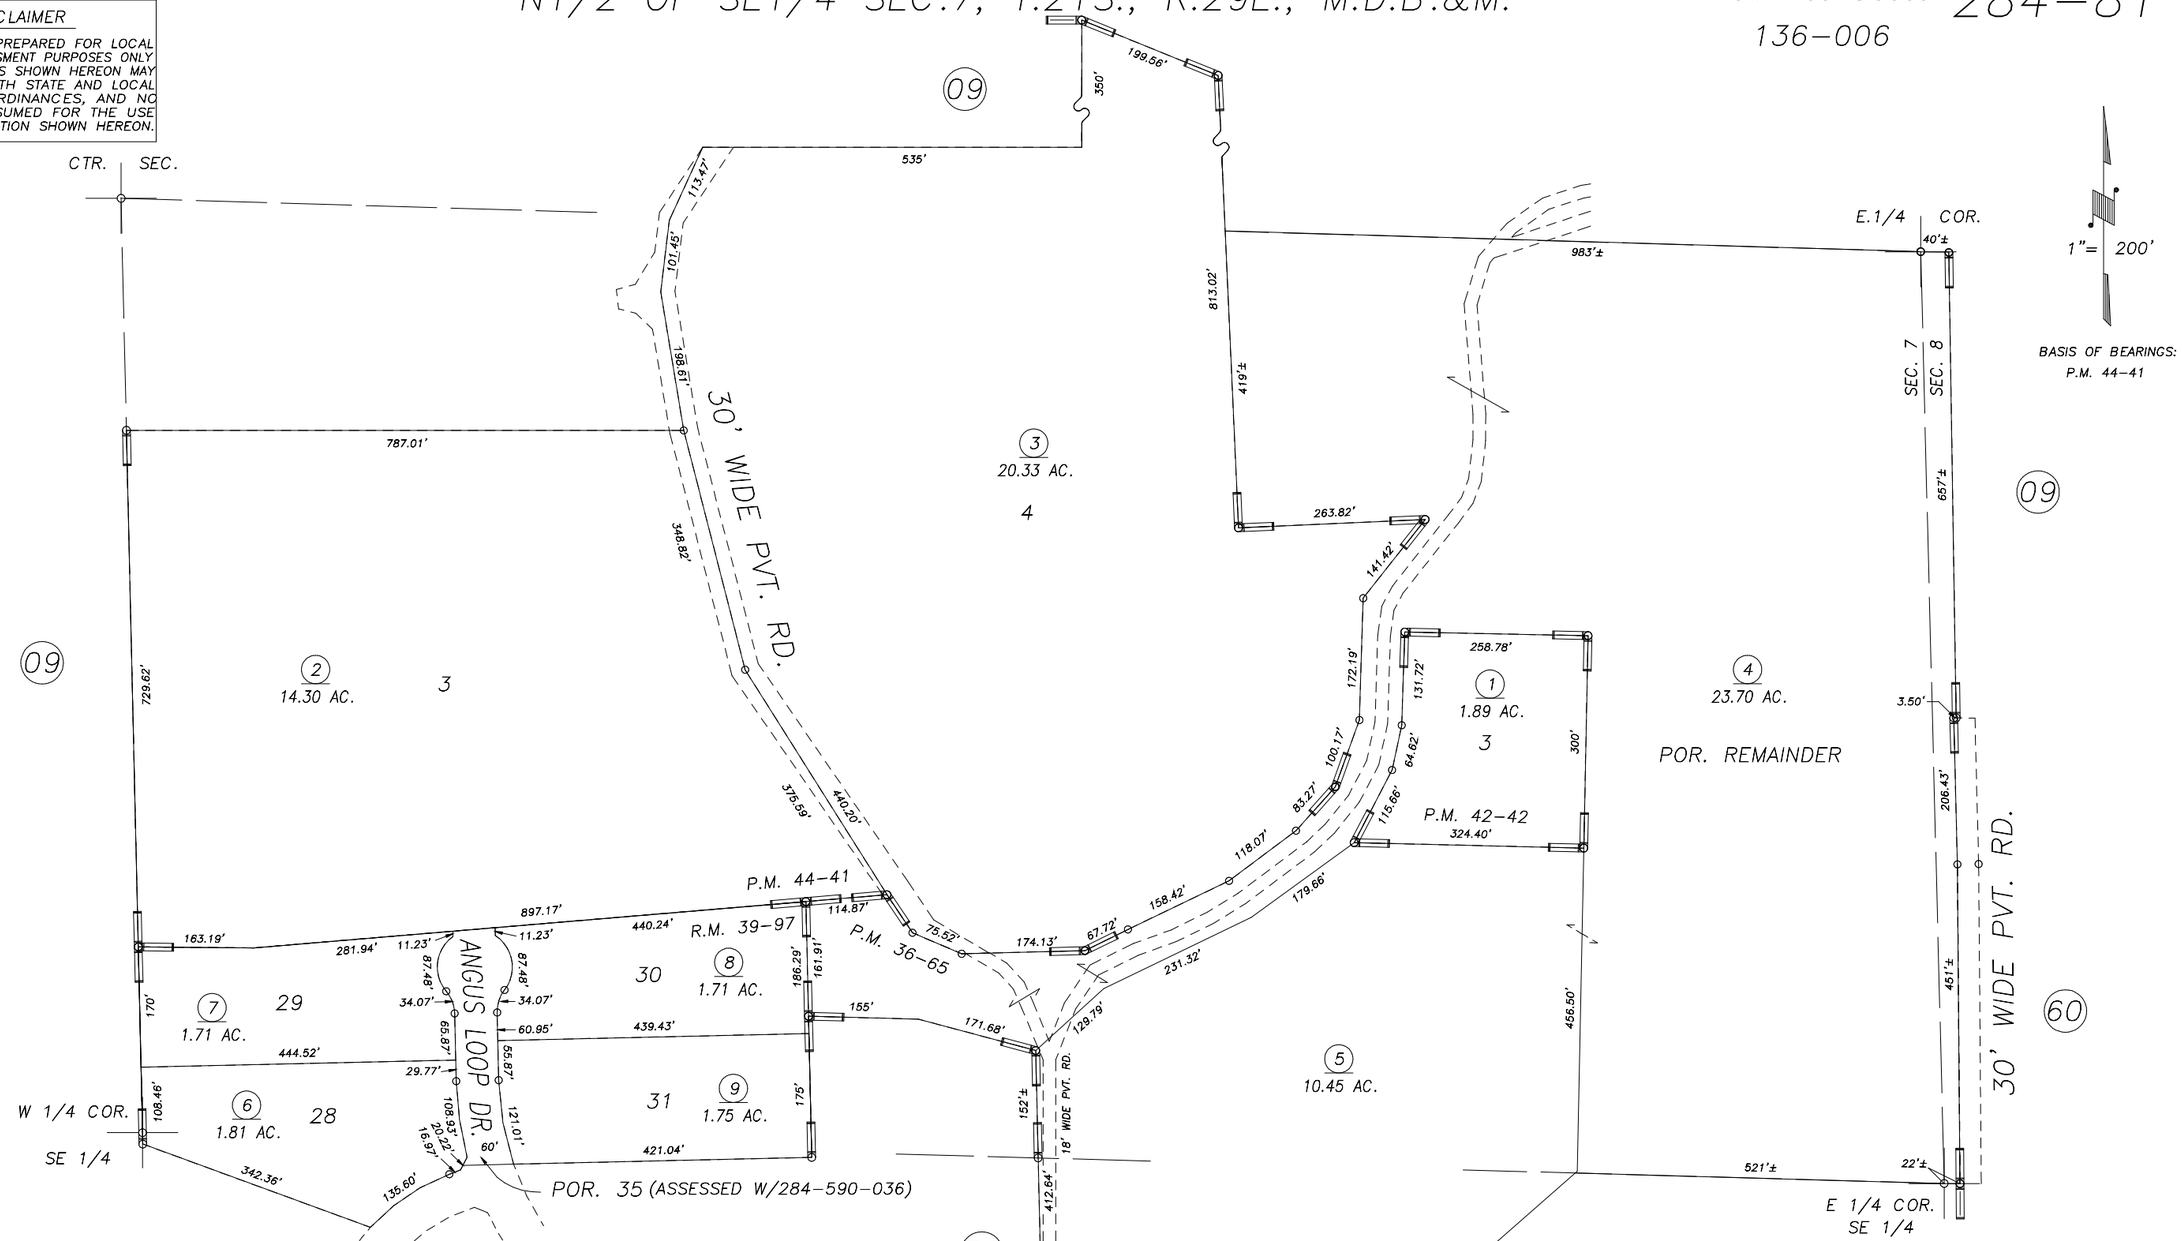

POR. PARCEL MAP NO. 4138, P.M. 42–42
POR. TRACT NO. 708, R.M. 36–65
POR. PARCEL MAP NO. 4337, P.M. 44–41
POR. TRACT NO. 708–PHASE TWO, R.M. 39–97

VICINITY OF SPRINGVILLE
ASSESSOR'S MAPS BK.284 , PG.81
COUNTY OF TULARE, CALIFORNIA, U.S.A.

NOTE: Assessor's Parcel Numbers Shown in Circles (1)
Assessor's Block Numbers Shown in Elipses (123)

REVISION	DATE	TECH
2003–0047177	10/15/2003	KMS