N1/2 OF NE1/4 SEC.20, T.21S., R.29E., M.D.B.&M.

Tax Area Codes 284–87
136–005

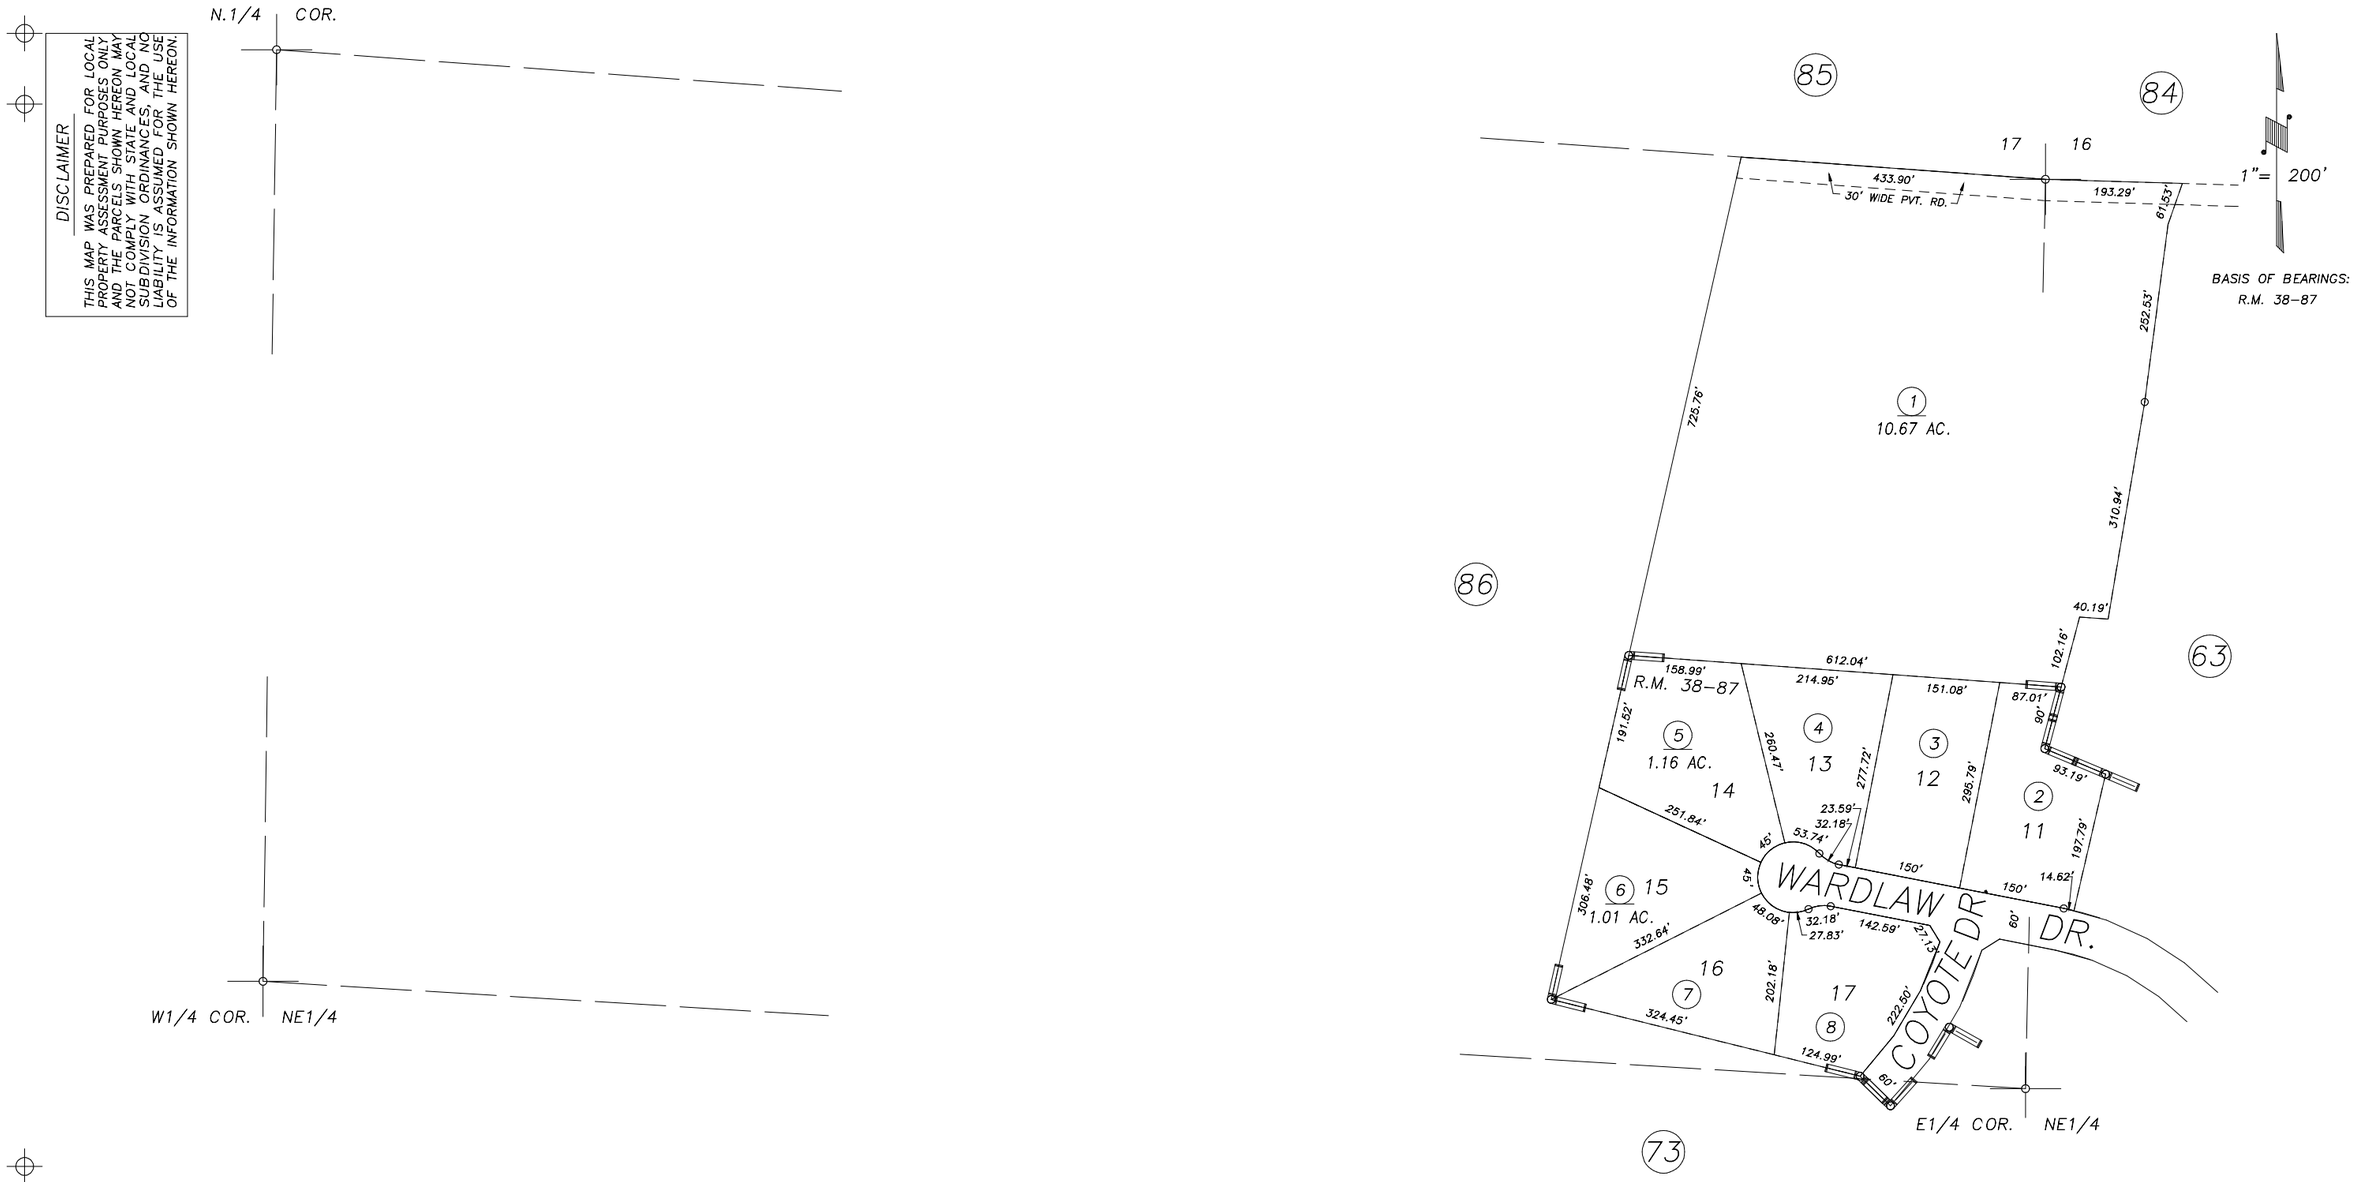

POR. TRACT NO. 737 PHASE 1, R.M. 38–87

VICINITY OF PORTERVILLE
ASSESSOR'S MAPS BK.284 , PG.87
COUNTY OF TULARE, CALIFORNIA, U.S.A.

NOTE: Assessor's Parcel Numbers Shown in Circles (1)
Assessor's Block Numbers Shown in Elipses (123)

REVISION	DATE	TECH
ADJ PG UPDATE	01/18/2007	JRS

DISCLAIMER

THIS MAP WAS PREPARED FOR LOCAL PROPERTY ASSESSMENT PURPOSES ONLY AND THE PARCELS SHOWN HEREON MAY NOT COMPLY WITH STATE AND LOCAL SUBDIVISION ORDINANCES, AND NO LIABILITY IS ASSUMED FOR THE USE OF THE INFORMATION SHOWN HEREON.